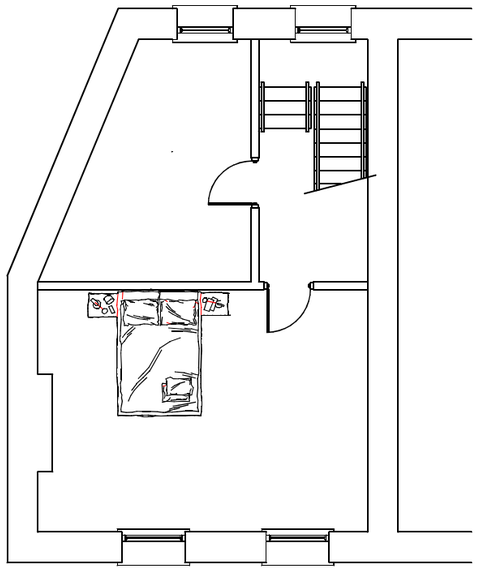

EXISTING SECOND FLOOR
PLAN

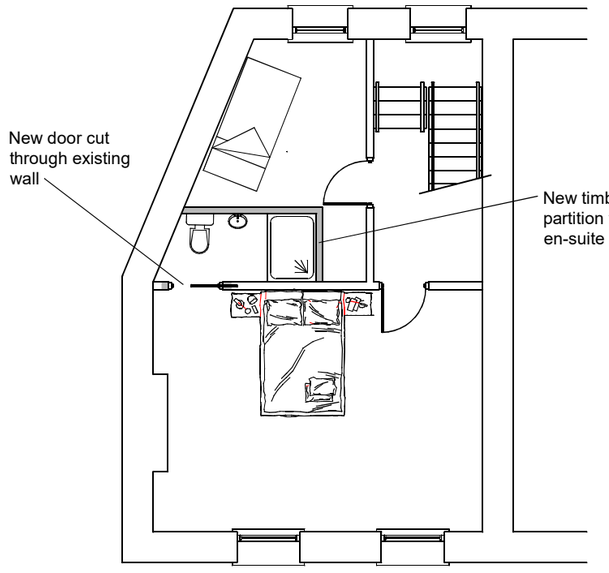

PROPOSED SECOND FLOOR
PLAN

Scale at 1:100
Scale at 1:50

0 1 2 3 4 5 6 7 8
0 1 2 3 4

Palfrey Design Ltd
Shady Orchard, Sunnyhill, Ottery St Mary, EX11 1DZ
Tel: 01404 812994 Mob: 07525 926 269 Email: phil@palfrey-design.co.uk

Title: Second floor plans

Drawing No: 3845/02

Revision:

Drawn by: Phil. P.

Date: March 2024

Scale: 1:100 at A3

Side extension, window replacement to front elevation and internal alterations at 1 Albany Villas Salcombe Road Sidmouth EX10 8PW