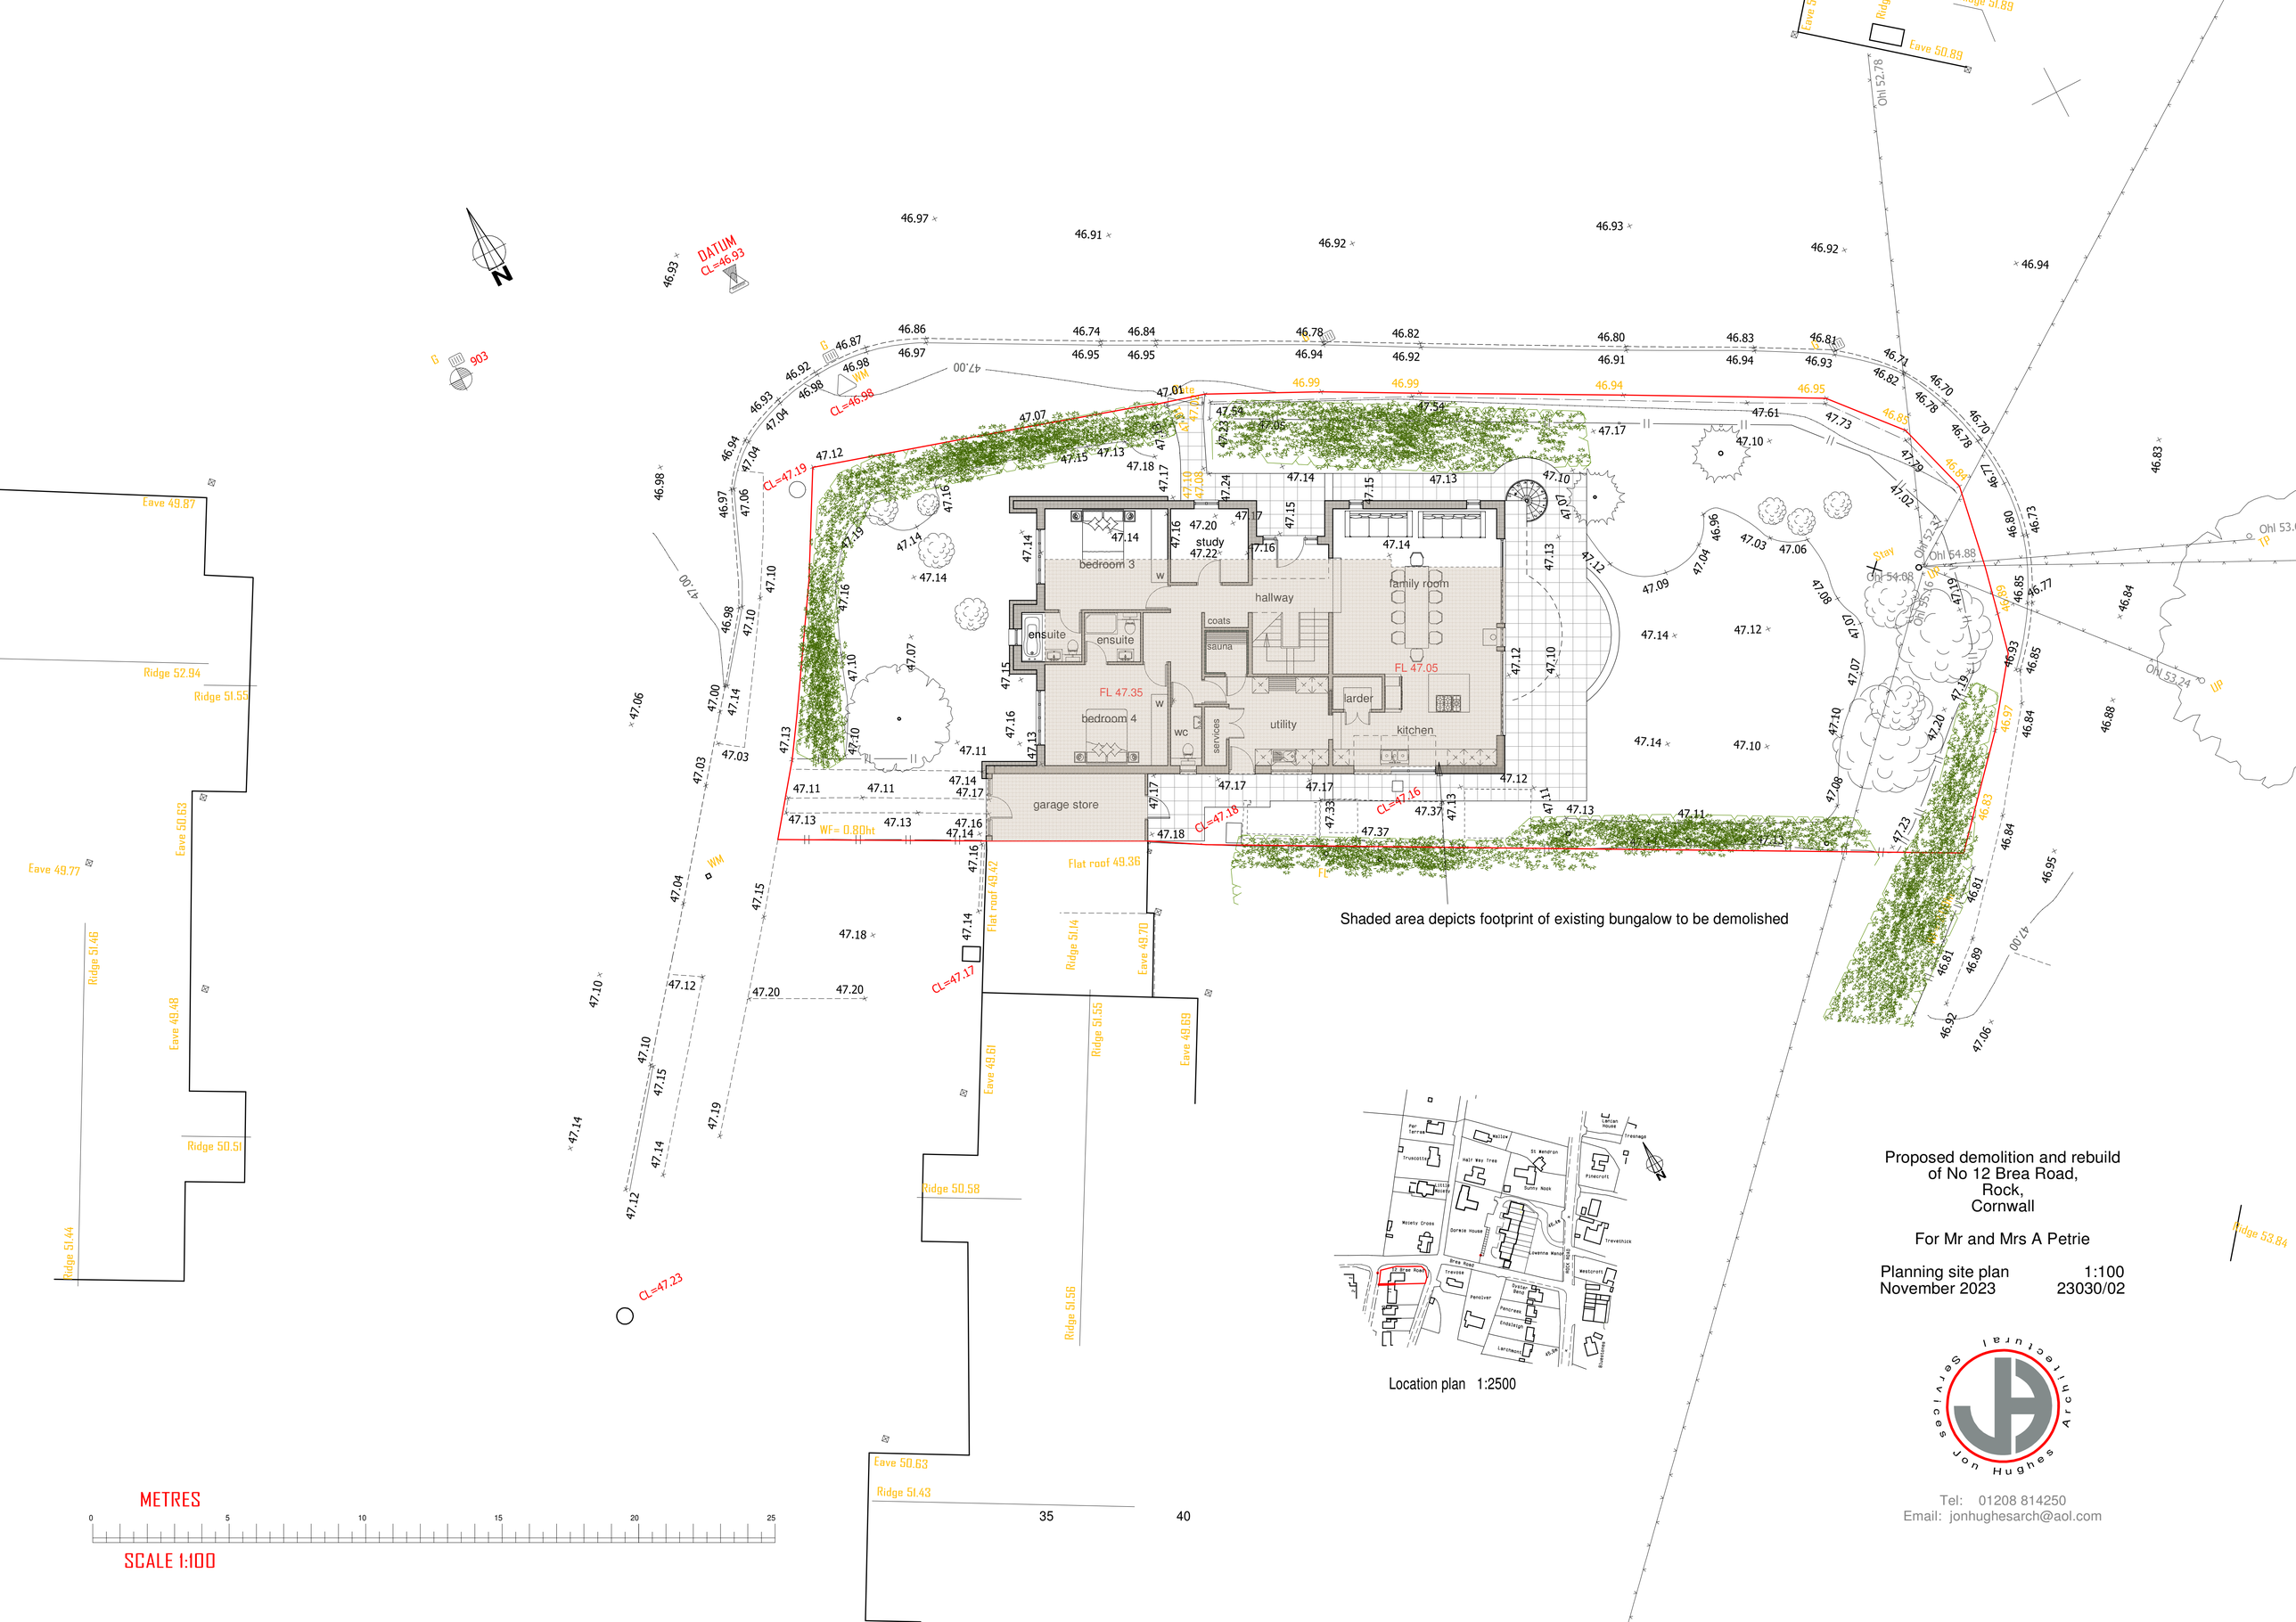

Location plan 1:2500

Proposed demolition and rebuild
of No 12 Brea Road,
Rock,
Cornwall

For Mr and Mrs A Petrie

Planning site plan 1:100
November 2023 23030/02

Jon Hughes Architectural Services

Tel: 01208 814250
Email: jonhughesarch@aol.com