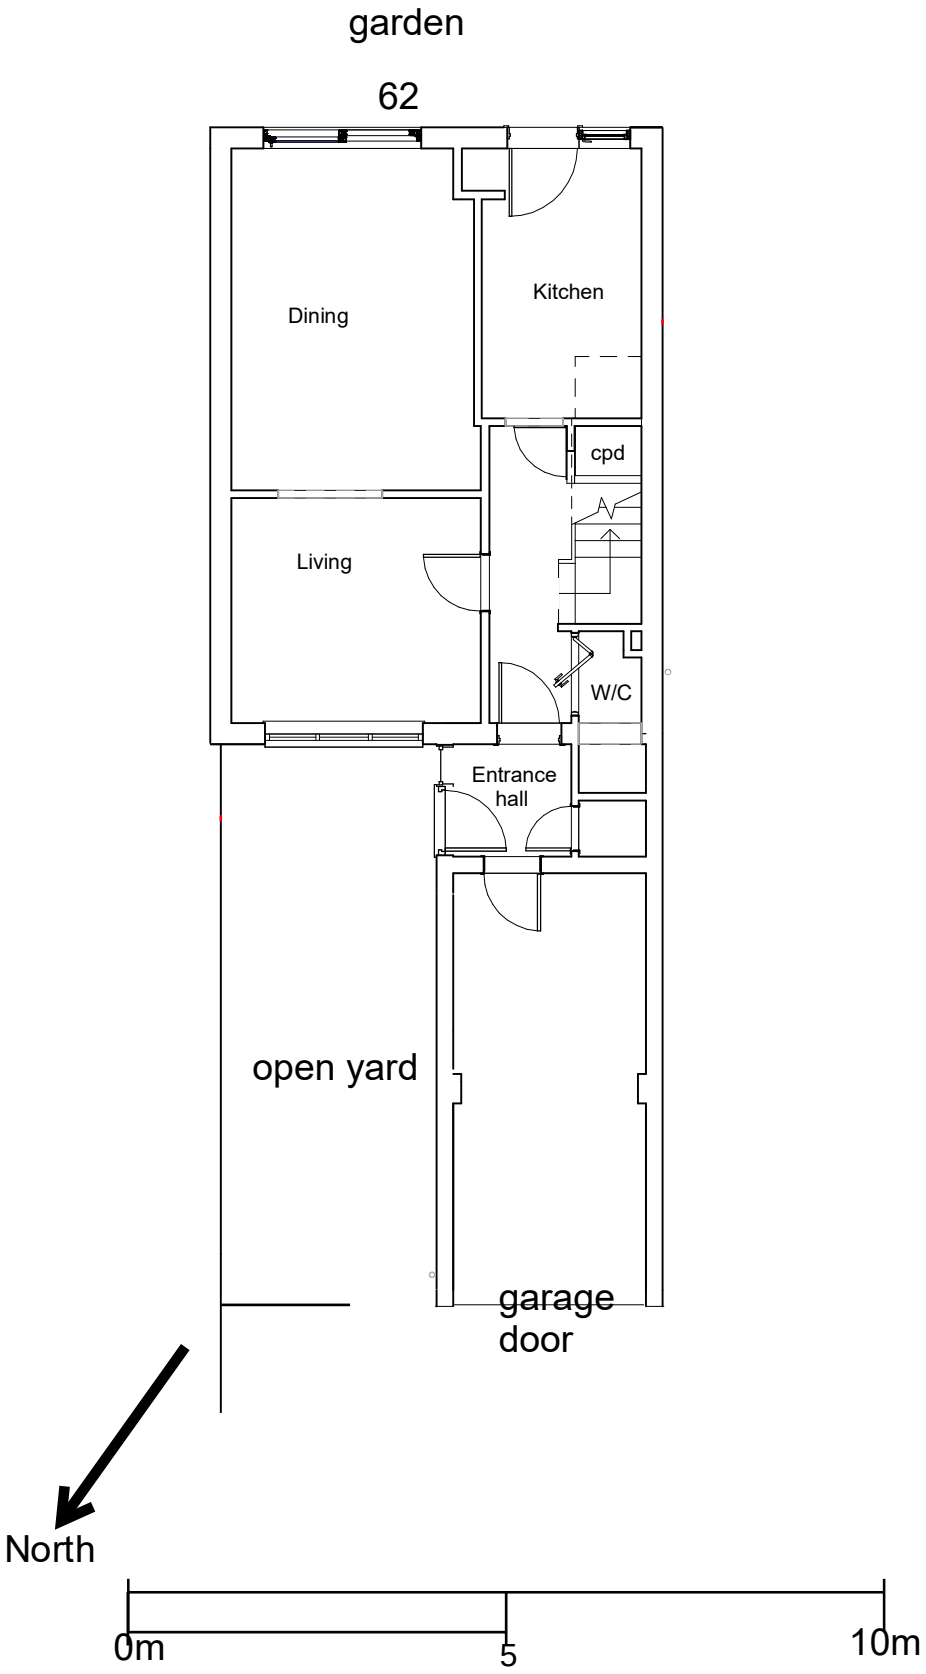

1:100 scale @ A4

Existing Ground Floor

March 2024