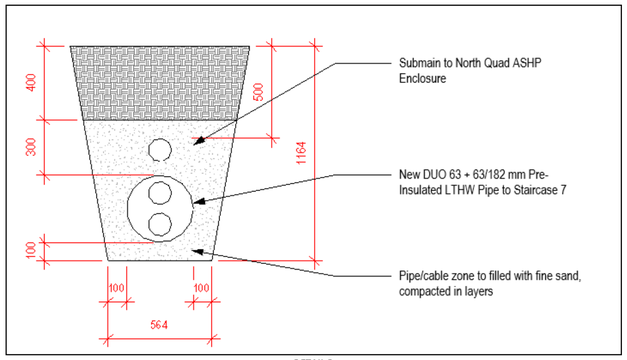

DETAIL B

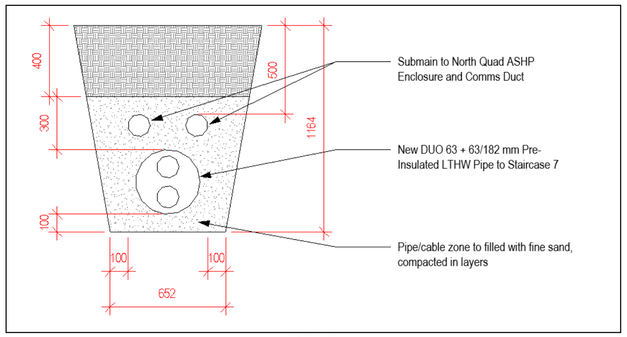

DETAIL C

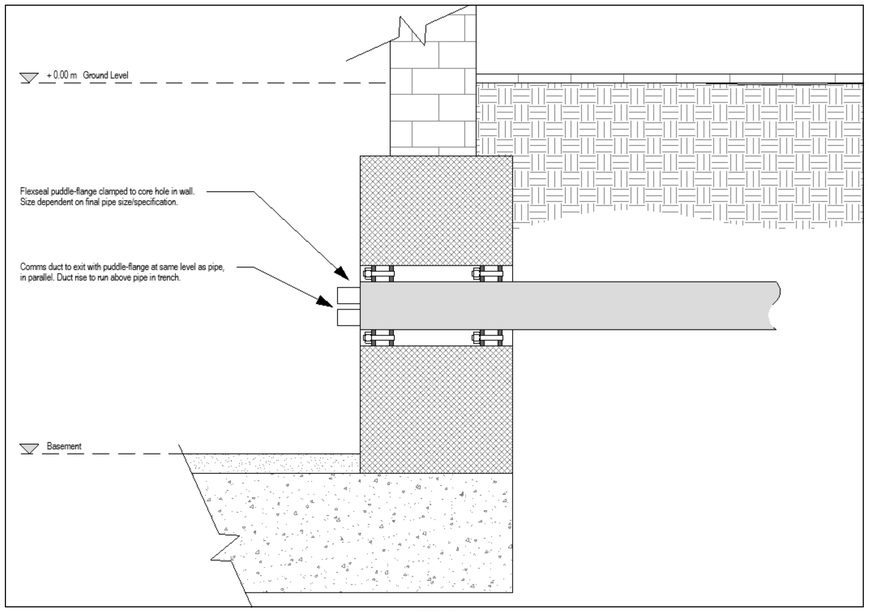

DETAIL D

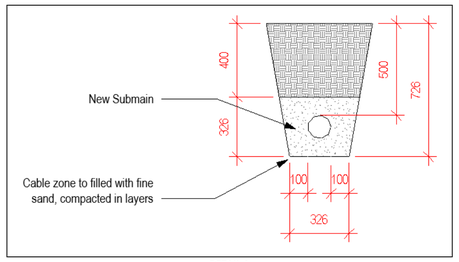

DETAIL A

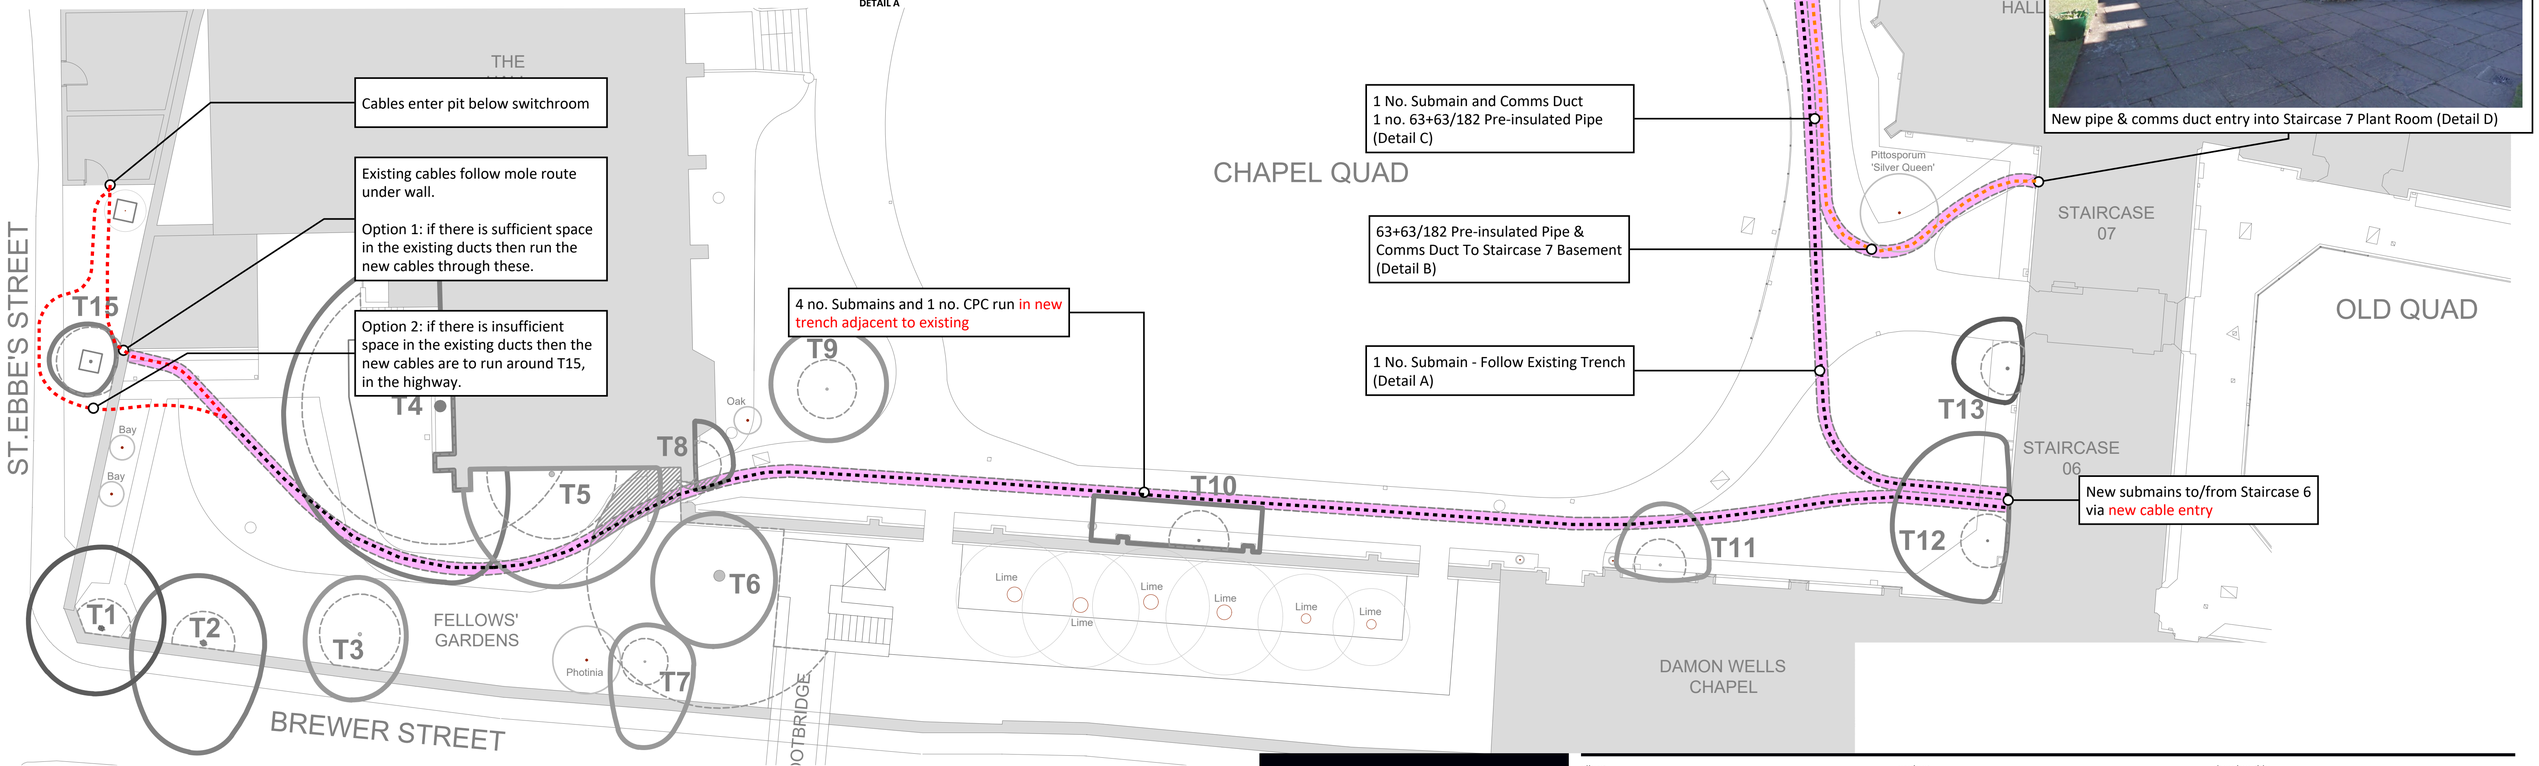

MAX FORDHAM

maxfordham.com

client **Pembroke College, Oxford**	project **Pembroke College Old Quad**		drawing title **Site Services Layout**
job no. **7411** / project leader **HRE** / scale at A1 **1:125**			
status code and description **S1 - Planning Issue**	issue date **15/02/24**	revision **P01**	classification **PM_40_40_15**

project code **J7411** - orig. **MXF** - volume **ZZ** - level **00** - type **DR** - role **J** - number **30000**

© Copyright Max Fordham LLP