NOTES
© SIDLEYS - THE COPYRIGHT OF ALL OR PART OF THIS DRAWING RESTS WITH SIDLEYS CHARTERED SURVEYORS.

ALL DIMENSIONS SHALL BE CHECKED BY THE PARTY TO WHOM THE DRAWING HAS BEEN ISSUED. ANY DISCREPANCIES SHALL BE BROUGHT TO THE ATTENTION OF SIDLEYS.

THIS DRAWING HAS BEEN REPRODUCED FROM INFORMATION PROVIDED BY MIDLAND SURVEY AND HAS NOT BEEN SUBJECT TO A MEASURED SURVEY BY SIDLEYS CHARTERED SURVEYORS.

DO NOT SCALE FROM THIS DRAWING.

0 2000 4000
1000 3000 5000
SCALE BAR AT 1:50

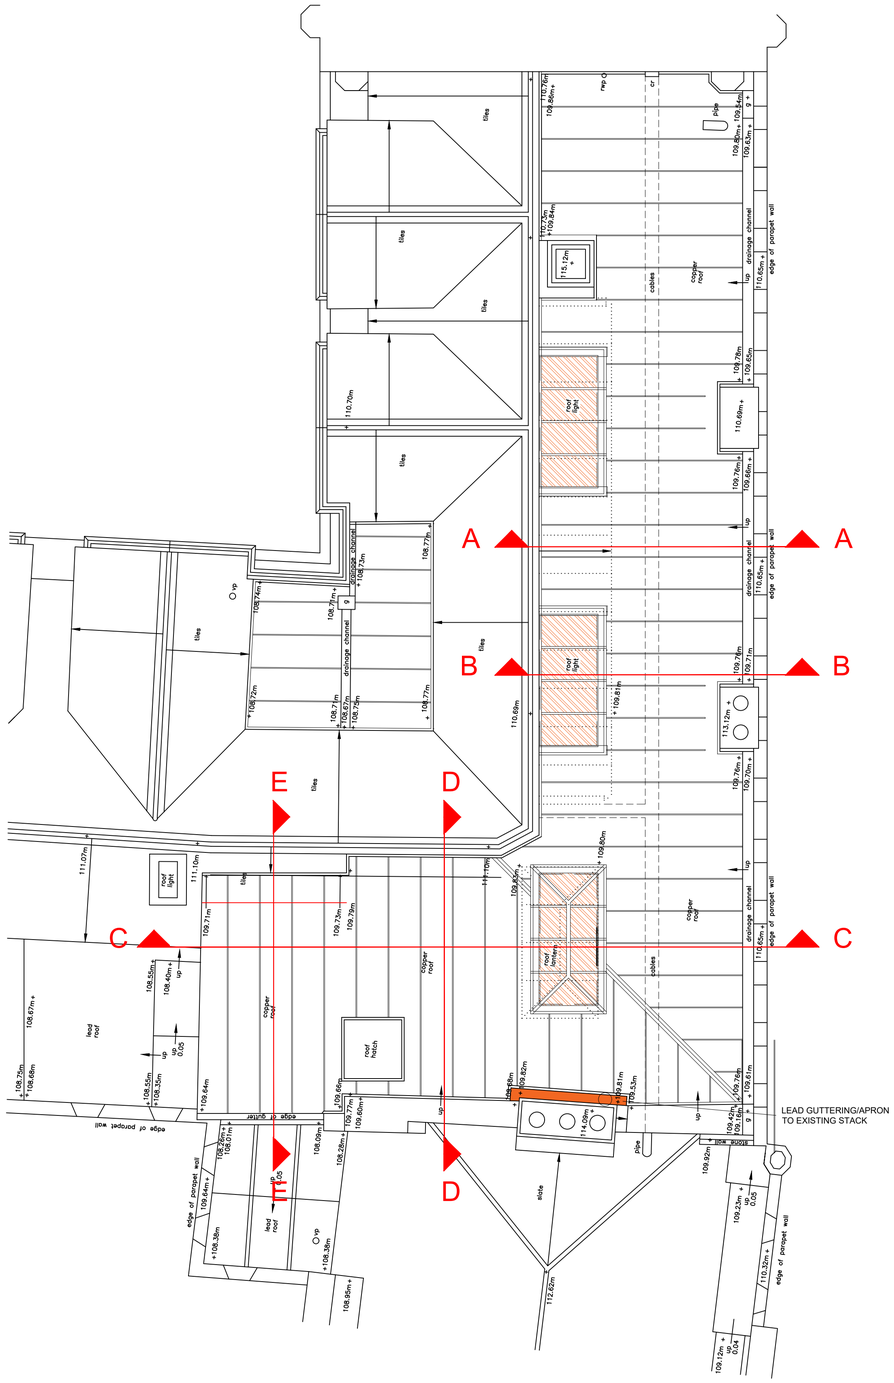

PROPOSED ROOF PLAN
1:50 @ A1

NOTES:

- LIGHTNING PROTECTION TO BE CONSIDERED BY COLLEGE.
- PERSON SAFE SYSTEM TO BE PROVIDED AS PART OF DEVELOPMENT.
- EXISTING ACCESS HATCH TO BE RAISED AND RE-COVERED (TO PERMIT NEW PITCHED ROOF).
- COLLEGE DATA CABLING TO BE RE-LOCATED WITHIN ROOF STRUCTURE.
- DRAW CABLES TO BE PROVIDED FOR FUTURE PROOFING.

TEMPORARY PLUG INSERTED INTO ROOF OPENINGS TO MAKE SPACE BELOW WEATHER TIGHT

PRELIMINARY

Revision	Date	Details
-	-	-

BRASENOSE COLLEGE

BRASENOSE COLLEGE
OXFORD
OX1 4AJ

N

EAST RANGE ROOF - PROPOSED ROOF PLAN

Scale: 1:50 @ A1

Sidleys
CHARTERED SURVEYORS
6 KING EDWARD STREET, OXFORD, 0X1 4JL
(01865) 726016 www.sidleys.co.uk
RICS Regulated by RICS

Date:	Drawn by:	Checked by:	Job No:	Drawing No:
FEB 2024	PT	DT	6-0840	04-P