THE COPYRIGHT OF THIS DRAWING BELONGS TO JOHN ROWE. IT MUST NOT BE COPIED, USED OR DISCLOSED TO THIRD PARTIES WITHOUT OUR WRITTEN CONSENT. IT REMAINS OUR PROPERTY & MUST BE RETURNED ON REQUEST.

DO NOT SCALE FROM THIS DRAWING. ALL DIMENSIONS ARE TO BE CHECKED ON SITE PRIOR TO CONSTRUCTION.

NOTES:

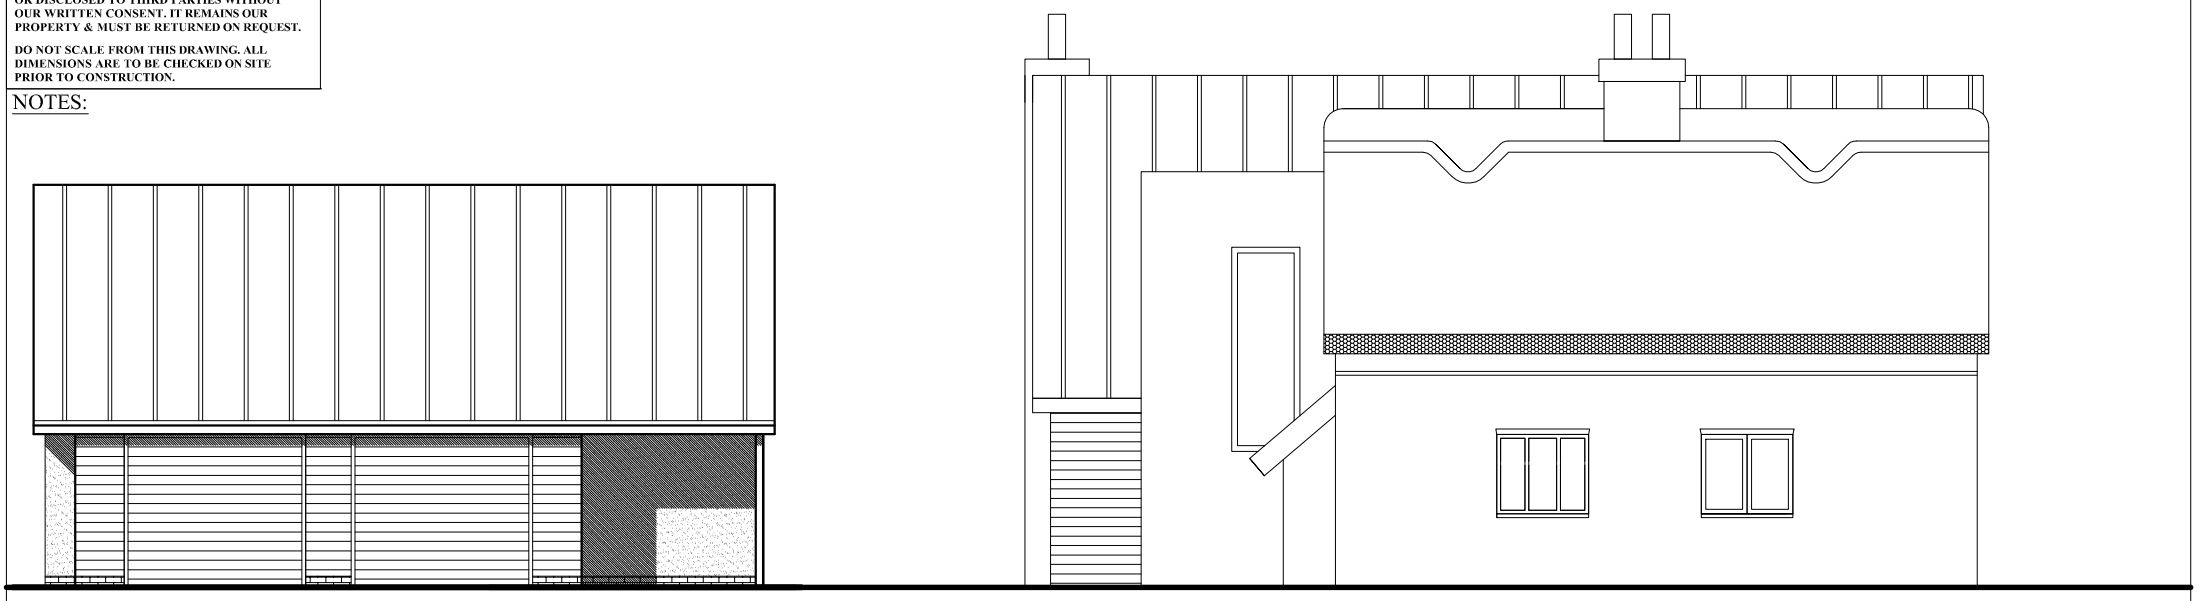

## EXISTING NORTH ELEVATION

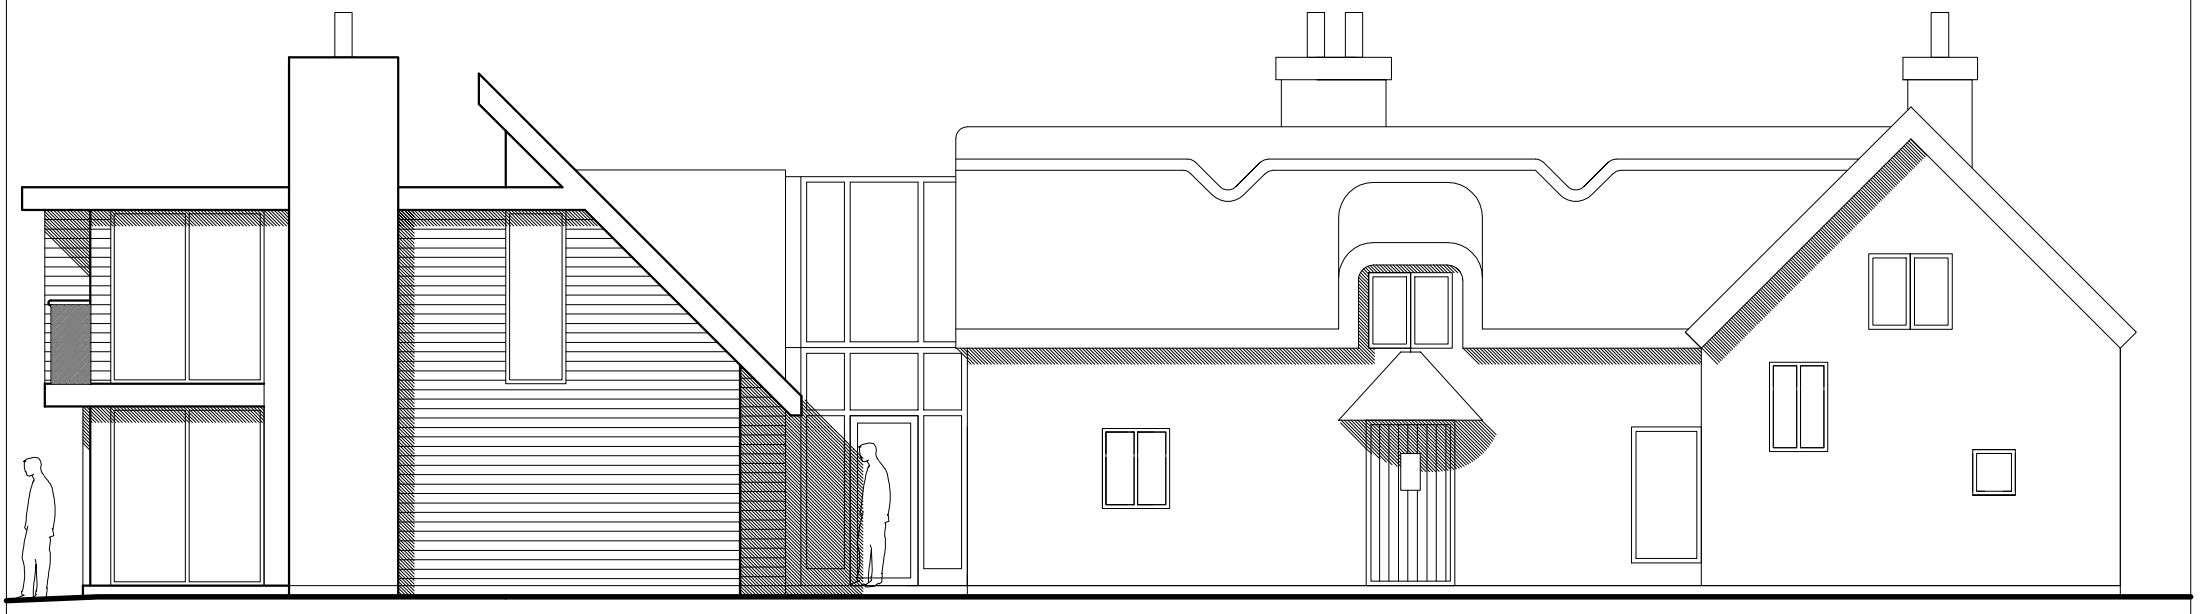

## EXISTING EAST ELEVATION

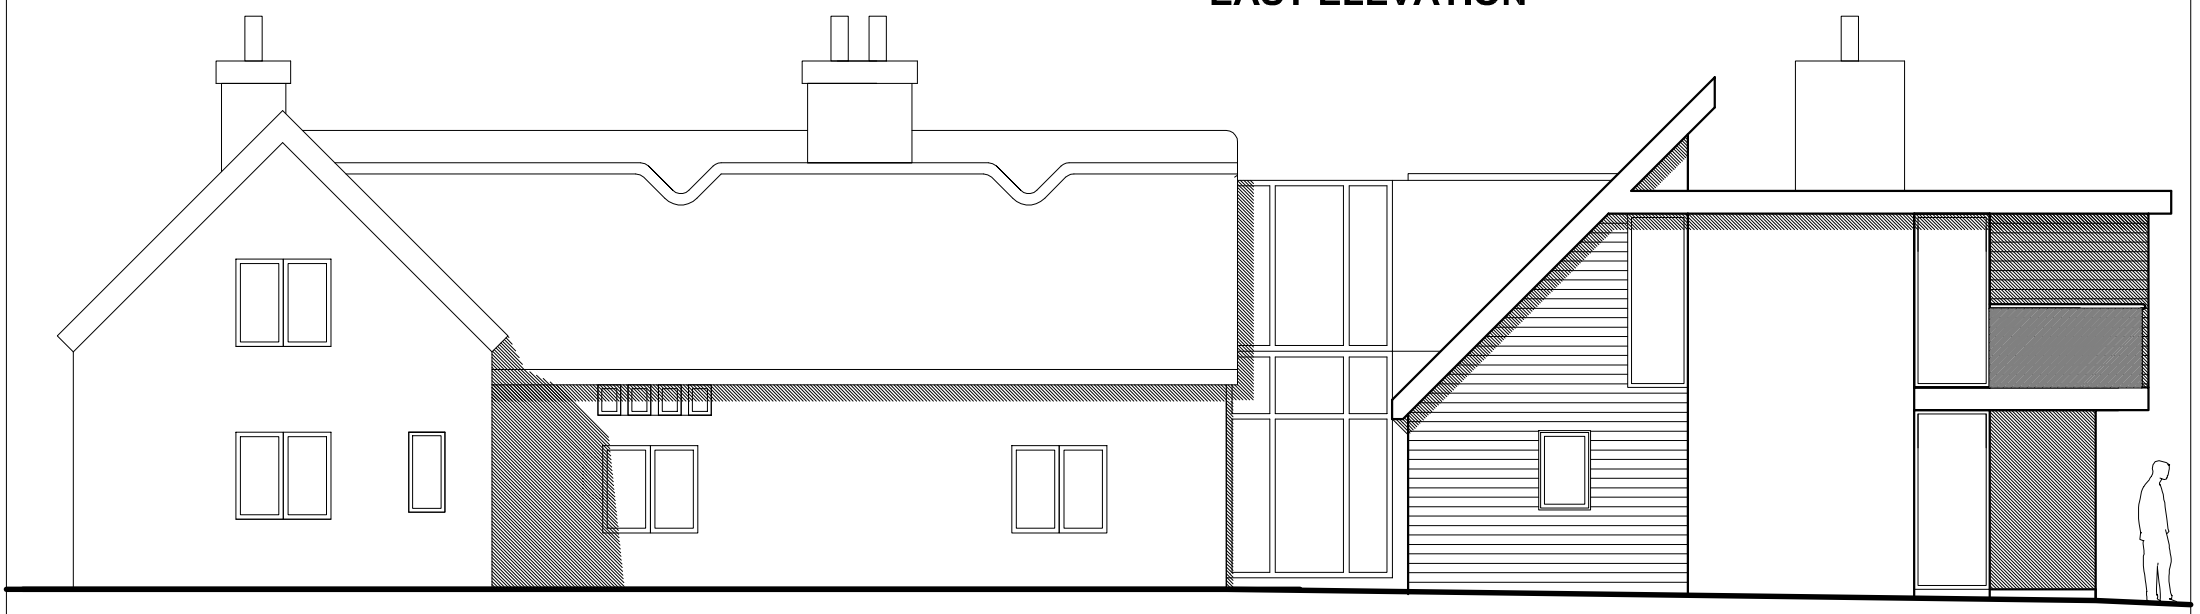

## EXISTING WEST ELEVATION

## EXISTING SOUTH ELEVATION

| REV: | | DATE: |
|---|---|---|
| A | ORIGINAL DWELLING ELEVATIONS AMENDED | 09.04.2024 |

TITLE: EXISTING ELEVATIONS

CONTRACT: HODGKINSONS FARM, BROCK ROAD, GREAT ECCLESTON

JOHN ROWE RIBA CHARTERED ARCHITECT
16 HIGH STREET GREAT ECCLESTON
PRESTON, Lancs, PR3 0YB
Tel. : 01995 238020
e:mail rowearchitecture@aol.com

| DRAWN: | CHECKED: | |
|---|---|---|
| JNR | JNR | |
| DATE: 20.03.2024 | SCALE: 1:100 | A3 |
| JOB No: A/888 | DRWG No: 01 | REV: A |