THE COPYRIGHT OF THIS DRAWING BELONGS TO JOHN ROWE. IT MUST NOT BE COPIED, USED OR DISCLOSED TO THIRD PARTIES WITHOUT OUR WRITTEN CONSENT. IT REMAINS OUR PROPERTY & MUST BE RETURNED ON REQUEST.

DO NOT SCALE FROM THIS DRAWING. ALL DIMENSIONS ARE TO BE CHECKED ON SITE PRIOR TO CONSTRUCTION.

NOTES:

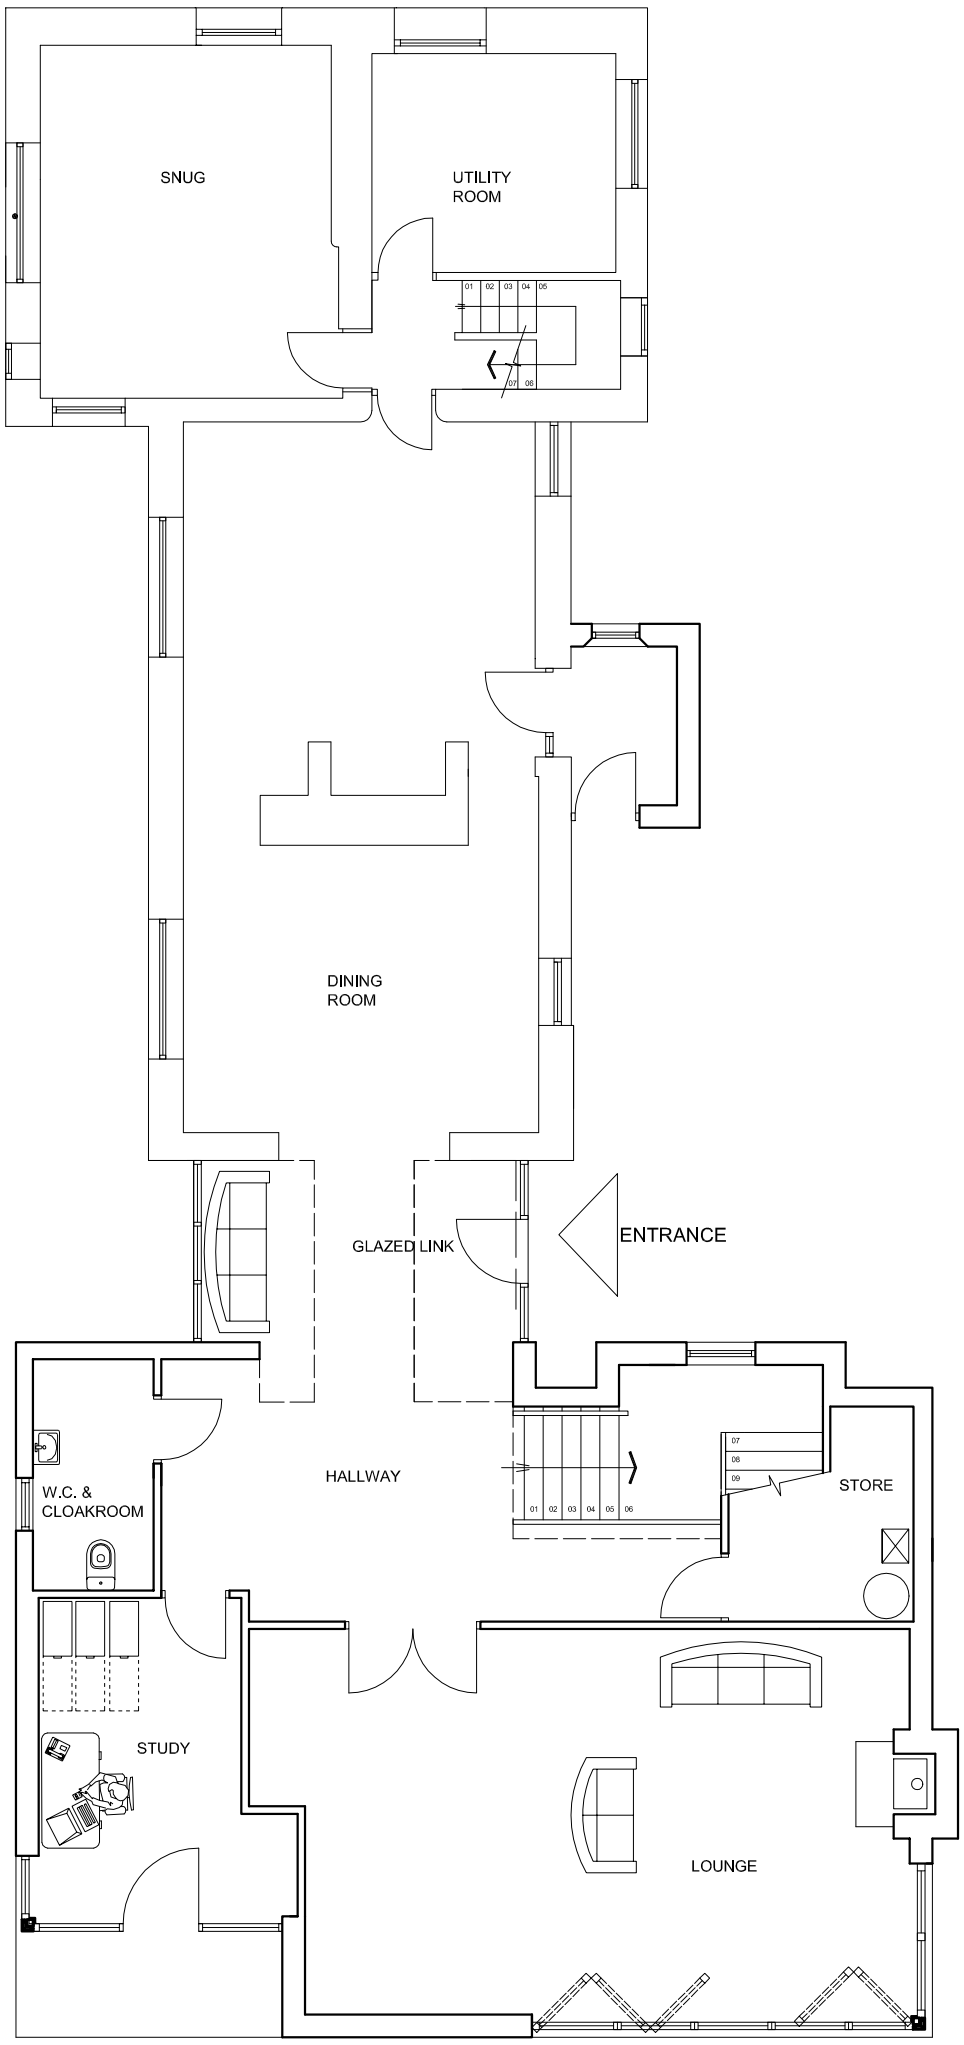

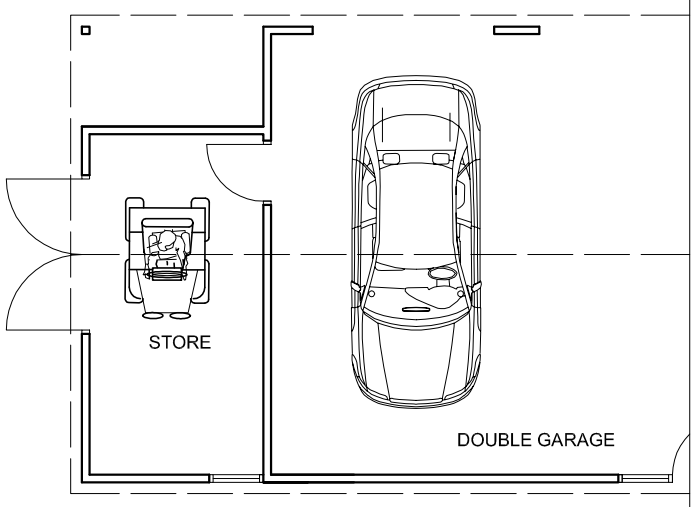

EXISTING GROUND FLOOR PLAN

REV:	DATE:
-	-

TITLE: EXISTING GROUND FLOOR PLAN

CONTRACT: HODGKINSONS FARM, BROCK ROAD, GREAT ECCLESTON

JOHN ROWE RIBA CHARTERED ARCHITECT
16 HIGH STREET GREAT ECCLESTON
PRESTON, Lancs, PR3 0YB
Tel. : 01995 238020
e:mail rowearchitecture@aol.com

DRAWN:	CHECKED:	
JNR	JNR	
DATE: 20.03.2024	SCALE: 1:100	A3
JOB No: A/888	DRWG No: 02	REV: -