THE COPYRIGHT OF THIS DRAWING BELONGS TO JOHN ROWE. IT MUST NOT BE COPIED, USED OR DISCLOSED TO THIRD PARTIES WITHOUT OUR WRITTEN CONSENT. IT REMAINS OUR PROPERTY & MUST BE RETURNED ON REQUEST.

NOTES:

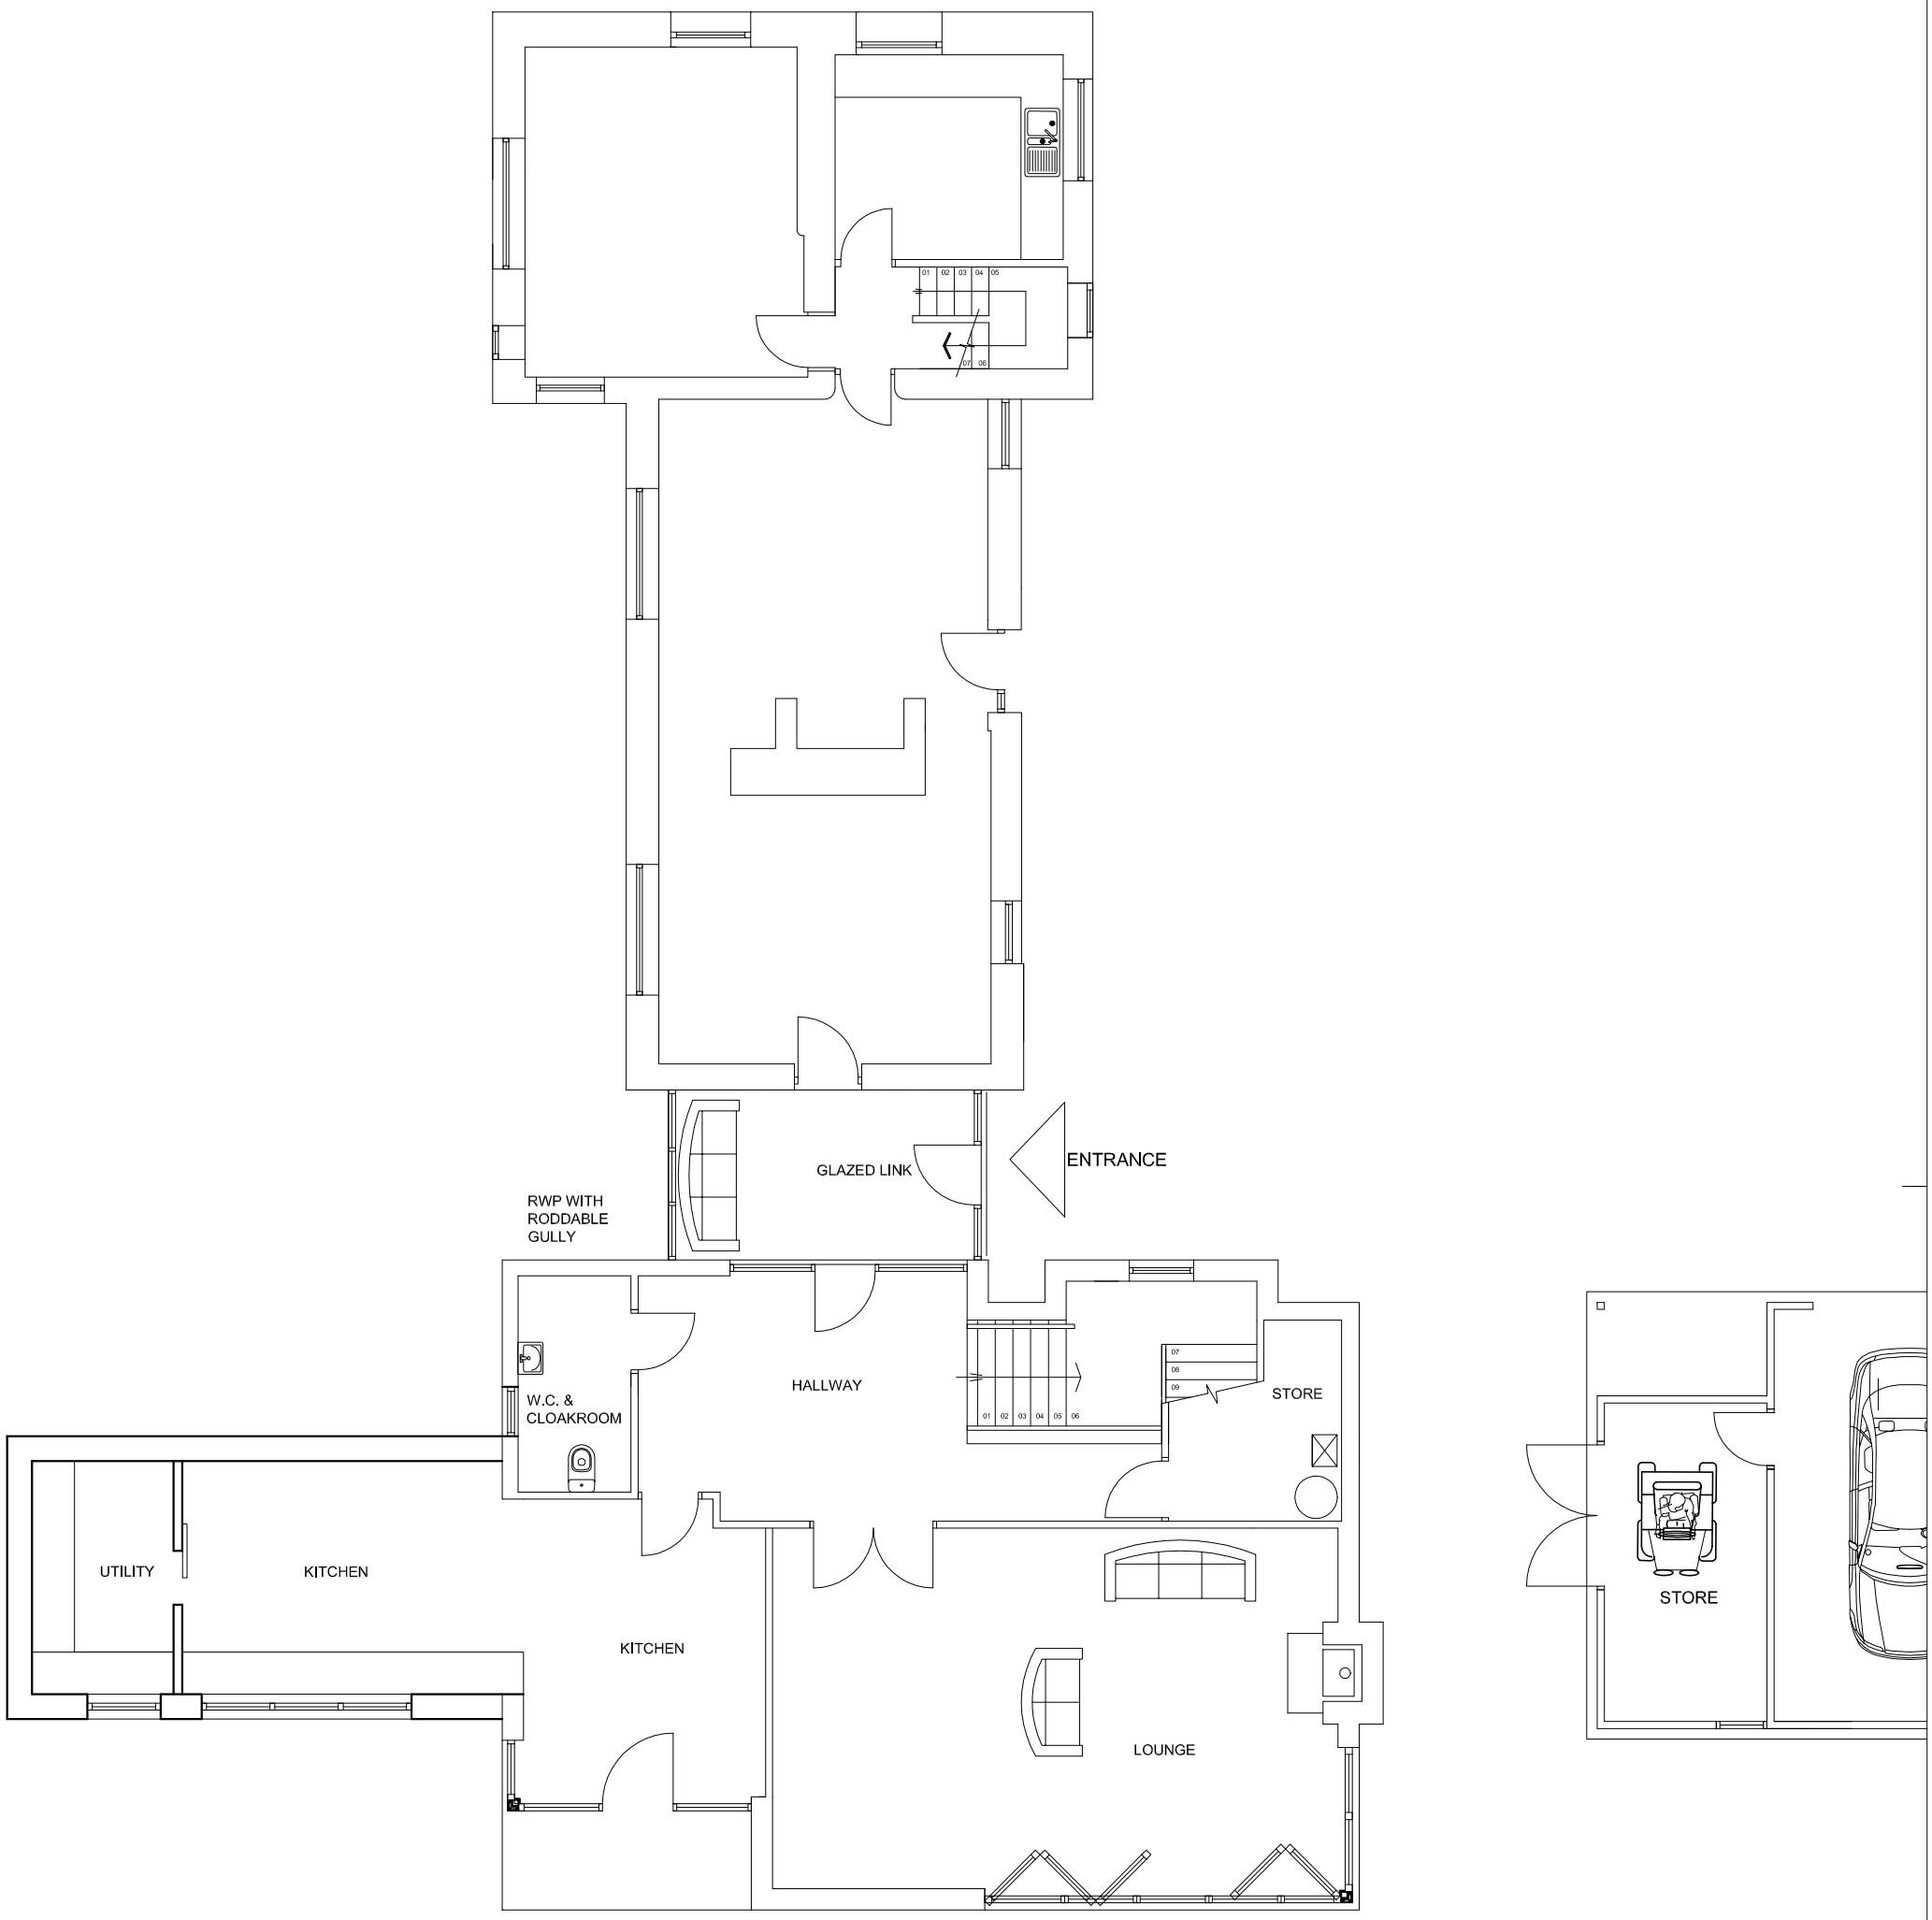

A	CHIMNEY BREAST ADDED	09.04.2024
	REV:	DATE:

TITLE:

PROPOSED GROUND FLOOR PLAN

CONTRACT:

HODGKINSONS FARM,
BROCK ROAD,
GREAT ECCLESTON

JOHN ROWE RIBA CHARTERED ARCHITECT
16 HIGH STREET GREAT ECCLESTON
PRESTON, Lancs, PR3 0YB
Tel. : 01995 238020
e:mail rowearchitecture@aol.com

DRAWN: JNR	CHECKED: JNR		
DATE: 20.03.2024	SCALE: 1:100	A3	
JOB No: A/888	DRWG No: 04	REV: A	

PROPOSED GROUND FLOOR PLAN