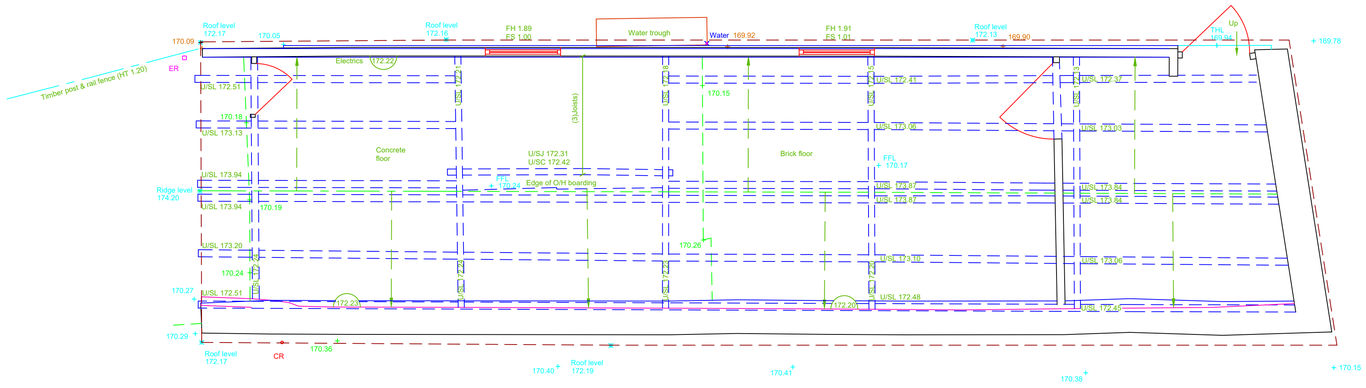

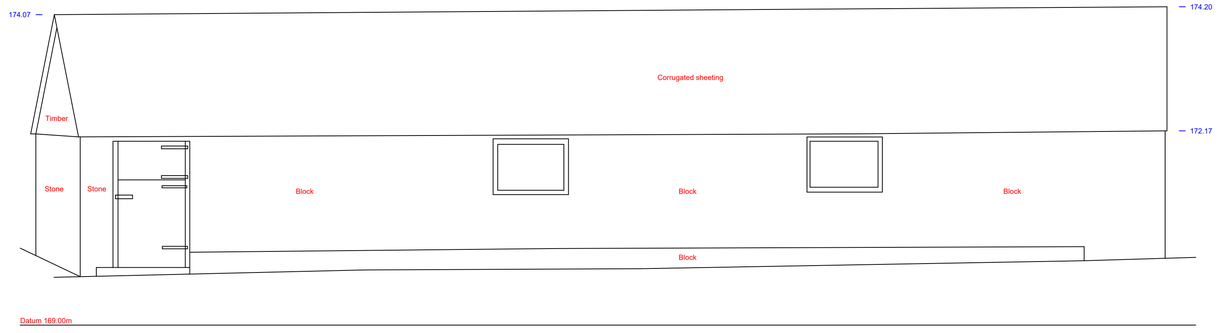

NORTH EAST ELEVATION

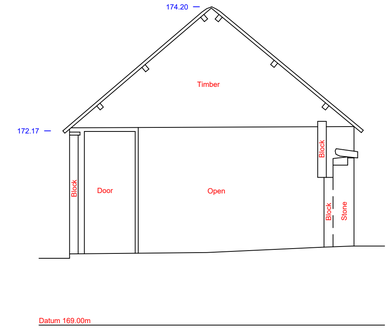

NORTH WEST ELEVATION

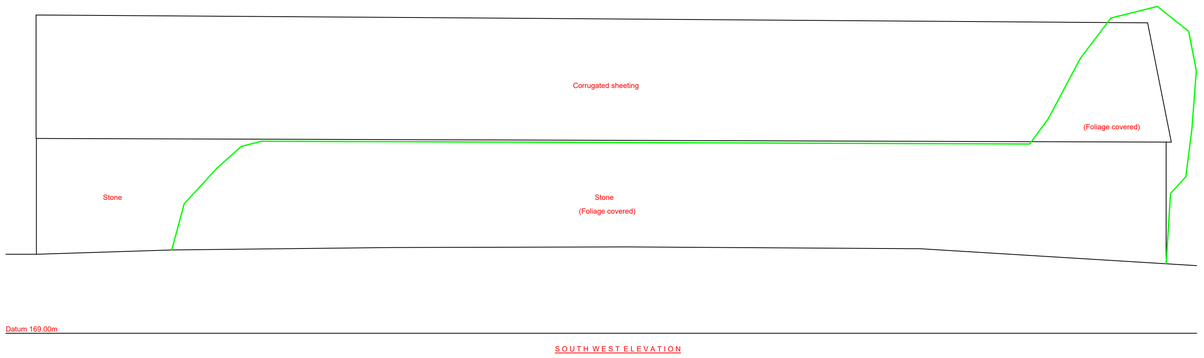

SOUTH WEST ELEVATION

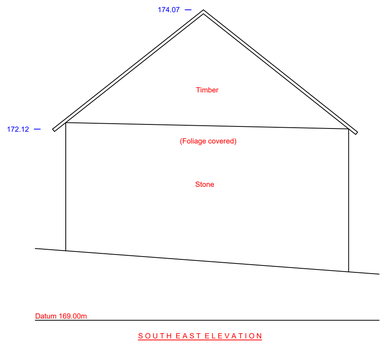

SOUTH EAST ELEVATION

NOTES

ALL LEVELS ARE IN METRES RELATED TO OSGB36(15) DATUM USING LEICA GNSS RECEIVER

KEY - BUILDING

FFL	FINISHED FLOOR LEVEL	BGP	BREAK GLASS POINT
THL	THRESHOLD LEVEL	FHR	FIRE HOSE REEL
FH	FLOOR TO HEAD HEIGHT	FX	FIRE EXTINGUISHER
FS	FLOOR TO SILL HEIGHT	S	SIREN
U/S	UNDERSIDE HEIGHT	SD	SMOKE DETECTOR
DH	DOOR HEIGHT	BX	BOXING
AH	ARCH HEAD HEIGHT	FB	FIRE BELL
SP	SPRINGING POINT HEIGHT	CS	COOKER SWITCH
RAD	RADIATOR	SS	SINGLE SOCKET
HTR	HEATER	DS	DOUBLE SOCKET
HWT	HOT WATER TANK	EL	EMERGENCY LIGHT
BLR	BOILER	LF	LIGHT FITTING
WC	TOILET	LS	LIGHT SWITCH
WB	WASH BASIN	T	TELECOMS POINT
SHR	SHOWER	TV	AERIAL POINT
BDT	BIDET	DP	DOWN PIPE
UR	URINAL	RWP	RAIN WATER PIPE
HD	HAND DRYER	VP	VENT PIPE
WF	WATER FOUNTAIN	WP	WASTE PIPE
R/L	ROOF LIGHT	AL	ALARM
SUS C	SUSPENDED CEILING	AB	AIR BRICK
DB	DISTRIBUTION BOARD	W	WATER
F/P	FIRE PLACE	WM	WATER METER
E/MTR	ELECTRICITY METER	B/D	BLOCKED DOOR
G/MTR	GAS METER	B/W	BLOCKED WINDOW
2.0	ROOM HEIGHT	BK	BRICK
F/B	FLOORBOARD & DIRECTION	QT	QUARRY TILES
		CONC	CONCRETE
		TOW	TOP OF WALL
		V	VENT

Future Surveys Ltd
WWW.FUTURESURVEYS.CO.UK
MAIL@FUTURESURVEYS.CO.UK
TEL: 07733 330634

SCALE
1:50 3m

CLIENT C/O: Tyack Architects

SITE LOCATION:
Fulford
Shipton Oliffe

SURVEYED BY: MS	DRAWING TITLE: EXISTING PLANS
DRAWING NO: P-0548-T	DATE SURVEYED: 28-02-2022
SCALE: 1:50 @A1	SHEET NO: 2 OF 3