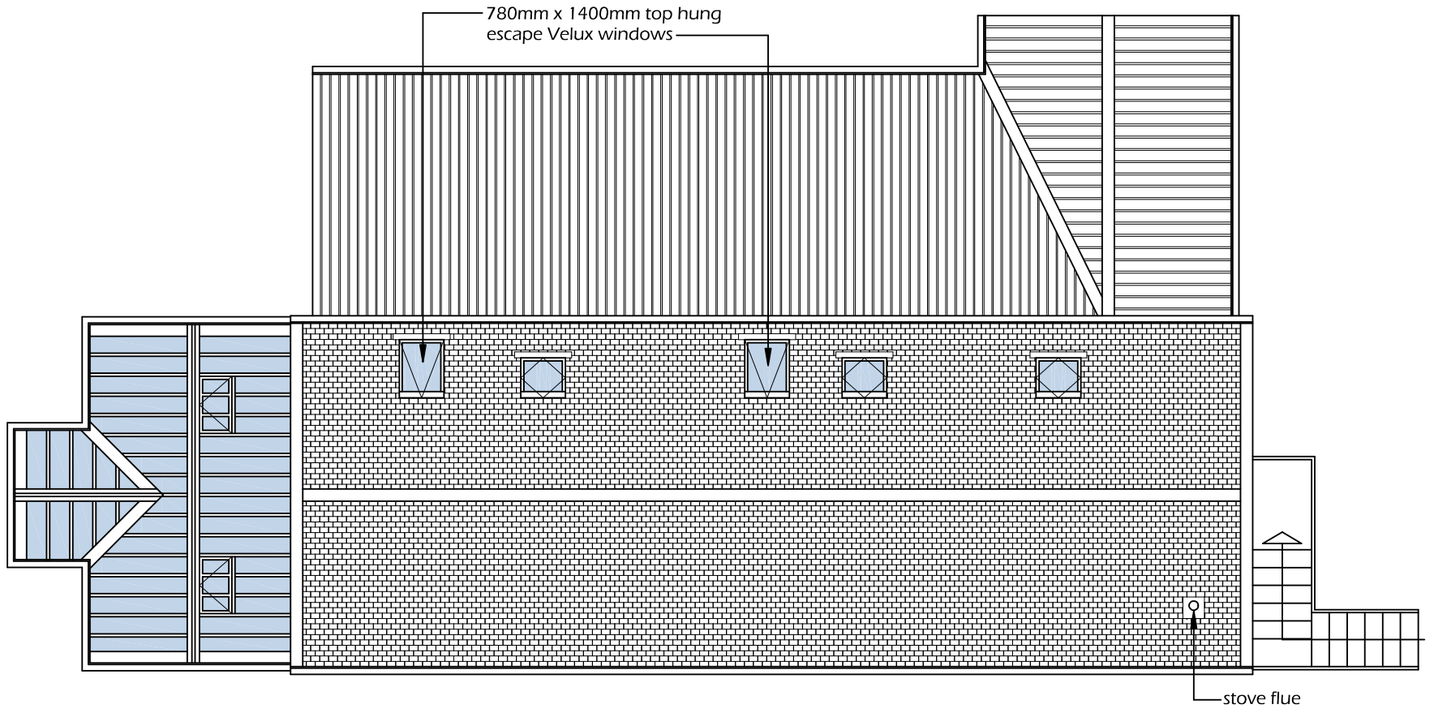

PROPOSED ROOF PLAN

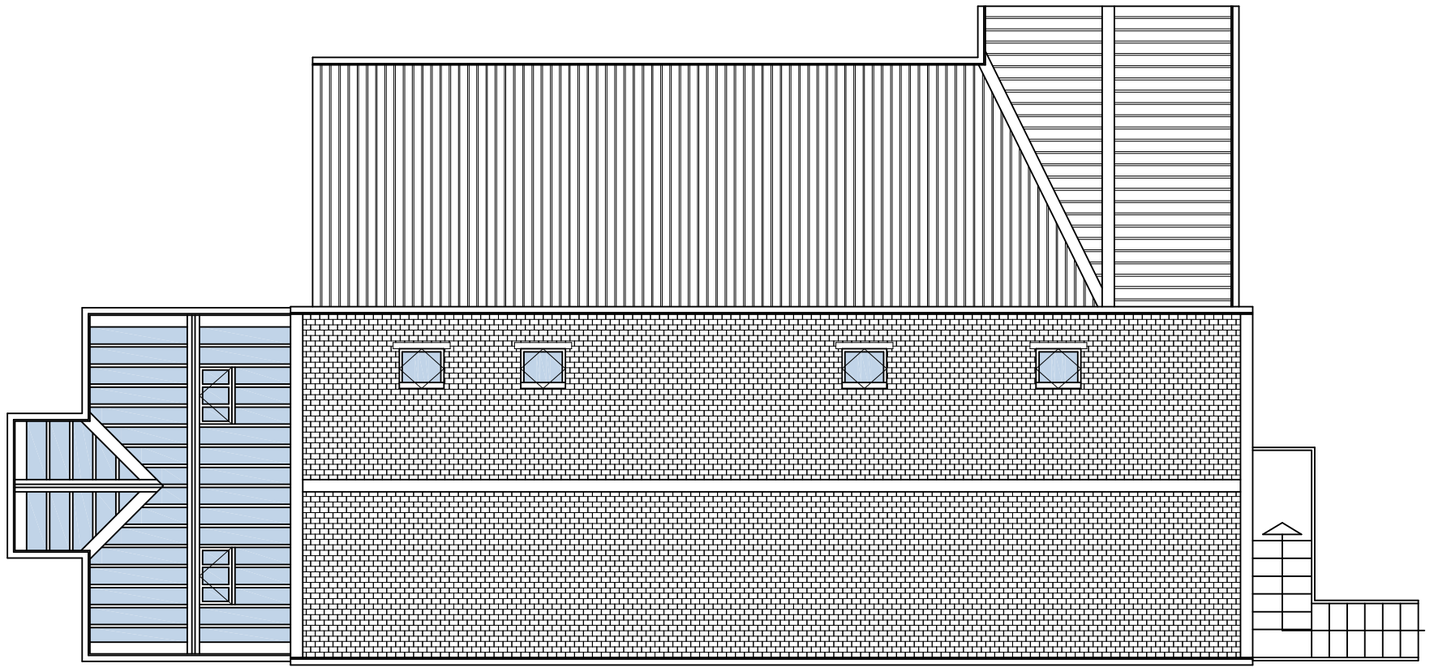

EXISTING ROOF PLAN

Contractor to check all dimensions on site prior to starting work.
The copyright of this drawing or part thereof belongs to Highland Plans.

REVISION NOTES

0 1 2 3 4 5
Metres

MR & MRS S. McMICHAEL
TILLYFOUR HOUSE
ALFORD AB33 8DX

HIGHLAND PLANS
Charis, Guay, Nr. Ballinluig, Perthshire PH9 0NT
T : 01796 482764 M : 07773 123555
E : dave@highland plans.com W : www.highlandplans.com

STEADING ALTERATIONS
ROOF PLANS

SCALE	DATE	DRAWN
1:100 @ A3	21:2:24	

DRAWING No.	2408-05
REVISION	