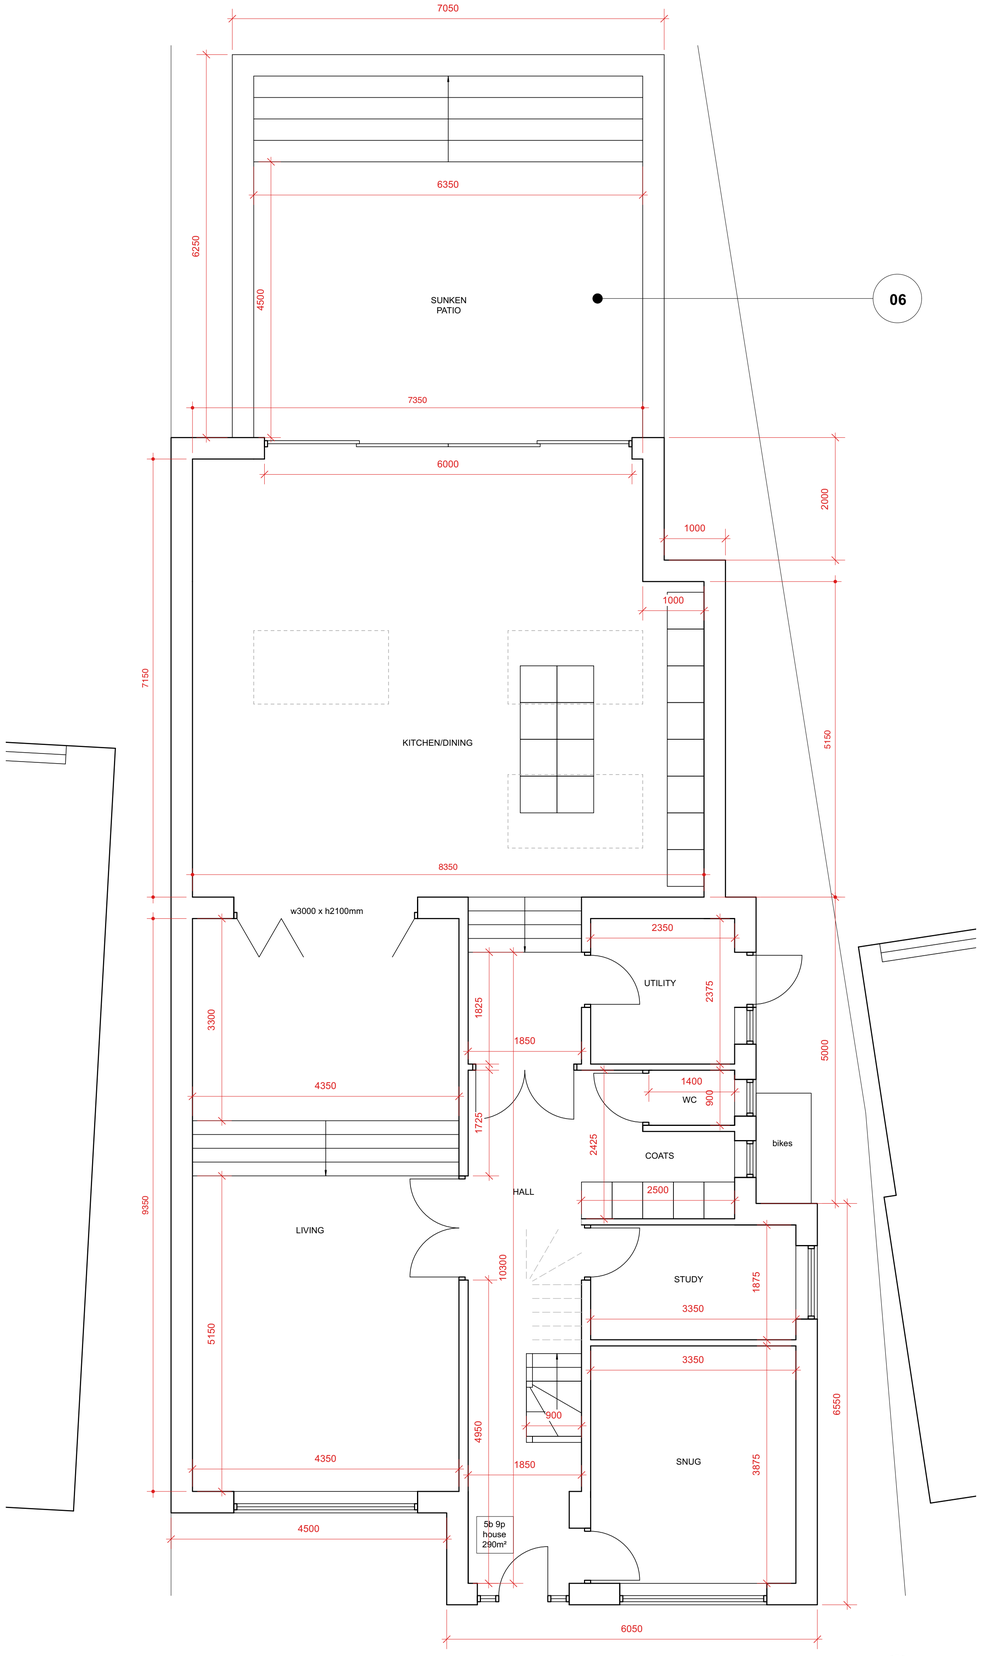

PROPOSED GROUND PLAN

04

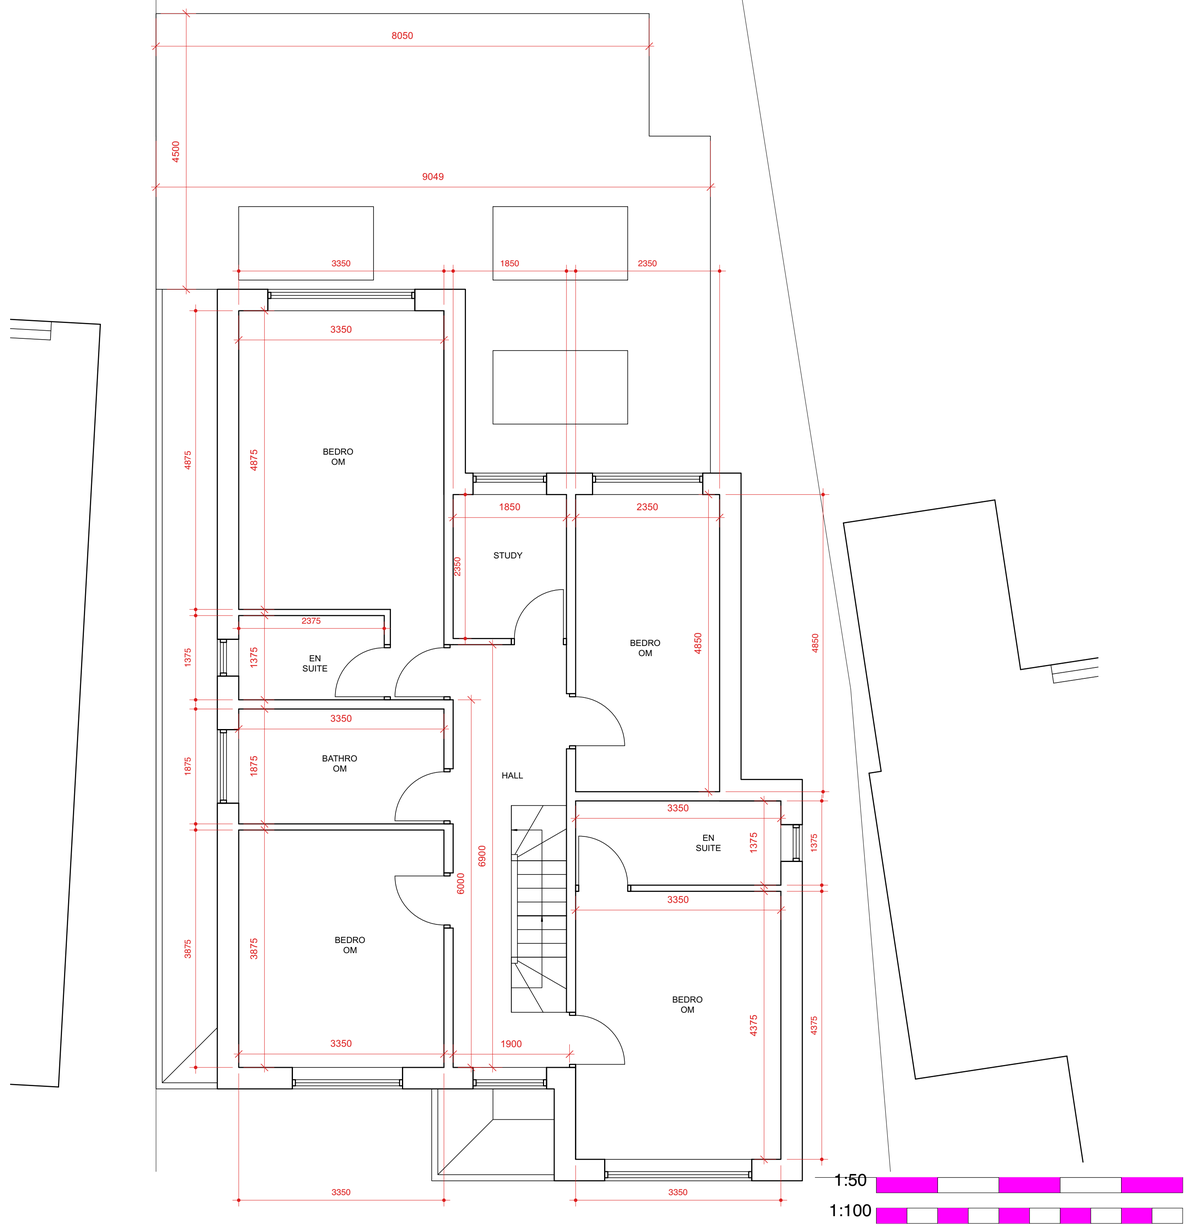

PROPOSED FIRST PLAN

1:50
1:100
1:200
1:500

Rev	Date	Amendment	Initials

Client	**Mr Leigh Warman**
Project	**Discharge of Conditions** **78 Newberries Avenue**
Project Date	tbc
Venue	1
Job No	00
Subject	**FINISHES**
Date	**March 2024**
Design	
Drawn	JM
Drawing No	LA02 Rev A
Scale	AS SHOWN @ A1

MORAL
DESIGN
ASSOCIATES

JOE MORRIS
+(44) 7921146627
moraldesignltd@gmail.com

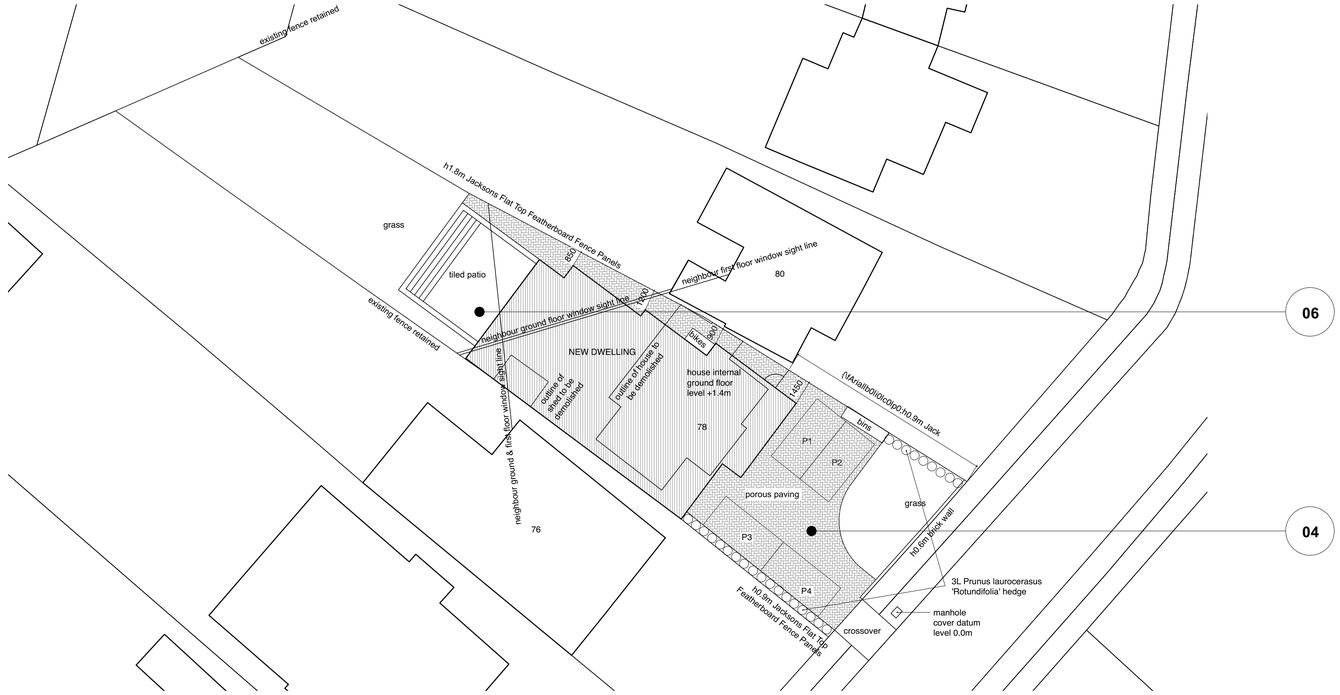

PROPOSED SITE/BLOCK PLAN
SCALE 1:200 @ A1

BAY CHERRY LAUREL
ALTERNATING WITH RED ROBIN
PHOTNIAS

EXISTING TREES

BAY CHERRY LAUREL
ALTERNATING WITH RED ROBIN
PHOTNIAS

LAWN

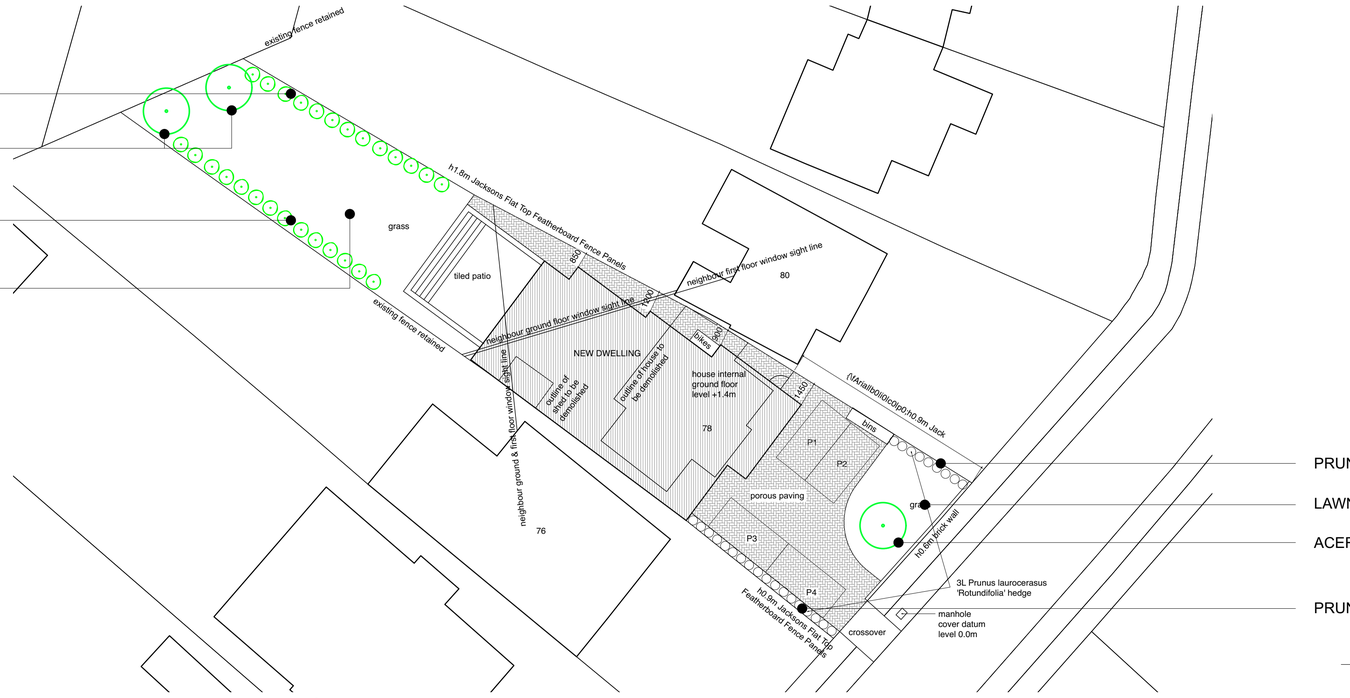

PROPOSED SOFT LANDSCAPING PLAN
SCALE 1:200 @ A1

1:50
1:100
1:200
1:500

Rev	Date	Amendment	Initials

Client	**Mr Leigh Warman**
Project	**Discharge of Conditions** **78 Newberries Avenue**
Project Date	tbc
Venue	
Job No	00
Subject	**SOFT LANDSCAPING & FINISHES**
Date	**March 2024**
Design	
Drawn	JM
Drawing No	LA01 Rev A
Scale	AS SHOWN @ A1

MORAL DESIGN ASSOCIATES
JOE MORRIS
t/44) 7921146627
moraldesign768@gmail.com

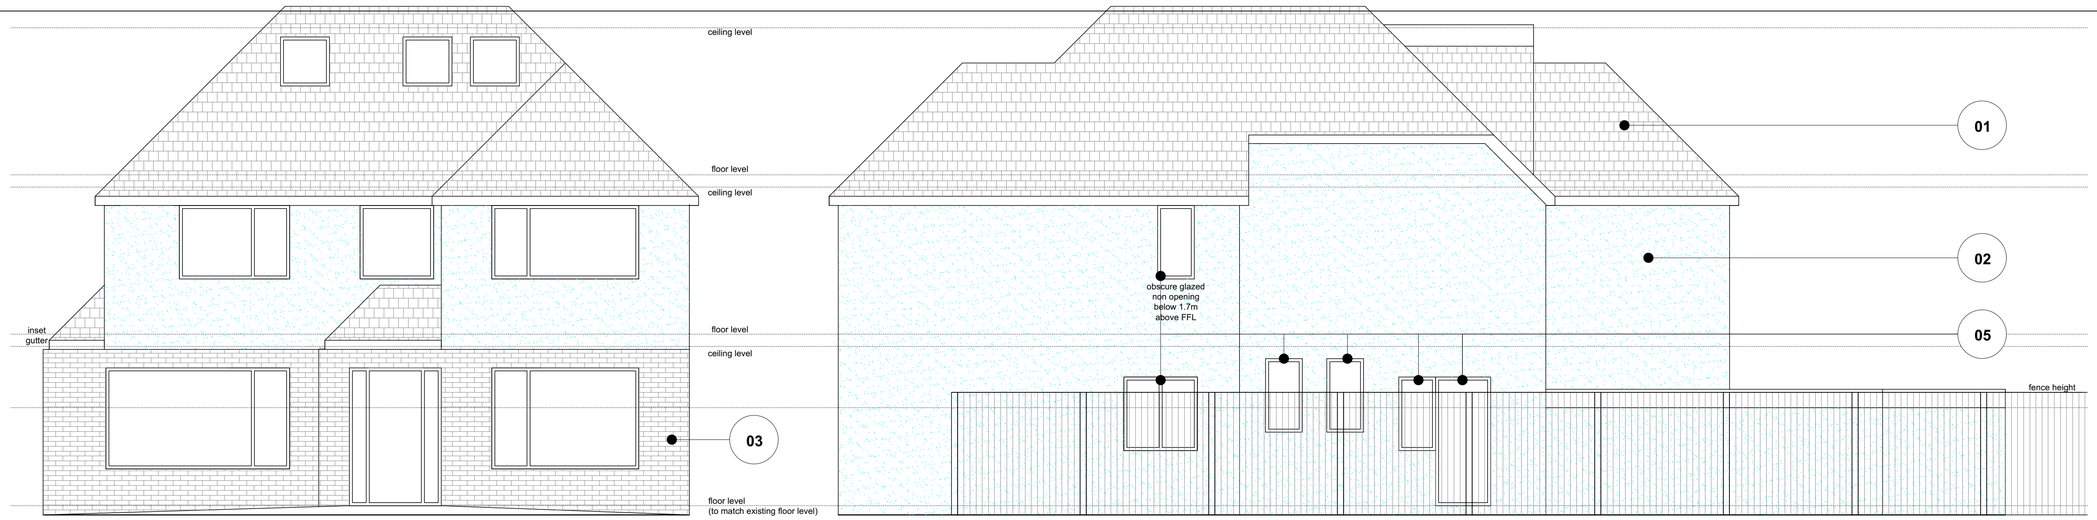

PROPOSED FRONT ELEVATION

PROPOSED EXTERNAL FINISHES

- 01 - Cedral Thrutone Fibre Cement Slate Roof Tile colour blue/black
- 02 - K Rend Silicone Render TC30 25kg Pure White
- 03 - Wienerberger Pagus Grey/Black Stock Facing Bricks
- 04 - Modal Priora Permeable Concrete Paving Blocks colour anthracite (drive)
- 05 - Sheerline Classic (or alternative make) aluminium windows colour black
- 06 - Geo Dark Grey 600x600x20mm Outdoor Porcelain Paving (patio)

HATCH/LINE LEGEND

concrete — demolish
brickwork — above/beyond
blockwork — boundary
drain
insulation/ stud partition

DRAINAGE ABBREVIATIONS

mh = manhole
ic = inspection chamber
re = rodding eye
g = gulley
svp = soil vent pipe
rwp = rain water pipe
ss = stub stack
rainwater drainage to contractor design
electrical layout to client design

PROPOSED STREET ELEVATION 1:100

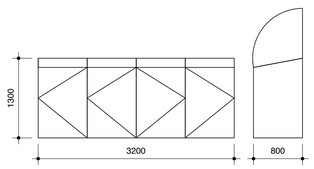

ROWLINSON TIMBER BIN
STORE ELEVATIONS

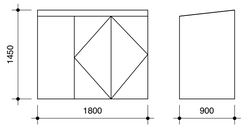

METAL ASGARD POLICE APPROVED
3 CYCLE STORE ELEVATIONS

BOUNDARY WALL ELEVATION

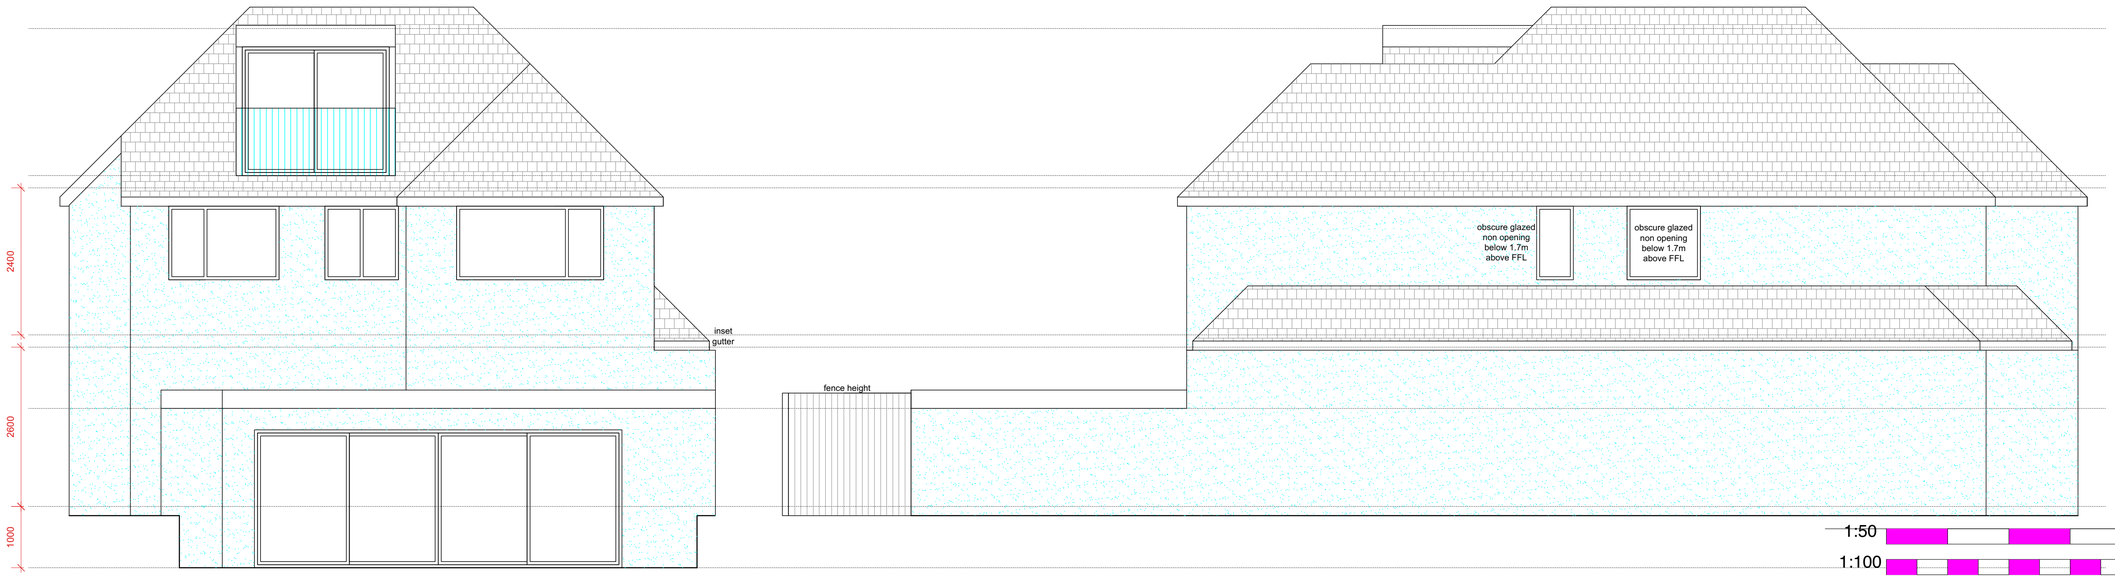

PROPOSED REAR ELEVATION

PROPOSED FLANK ELEVATION

1:50
1:100
1:200

Rev	Date	Amendment	Initials

Client	**Mr Leigh Warman**
Project	**Discharge of Conditions** **78 Newberries Avenue**
Project Date	tbc
Venue	1
Job No	00
Subject	**FINISHES**
Date	**March 2024**
Design	
Drawn	JM
Drawing No	LA03 Rev A
Scale	AS SHOWN @ A1

MORAL
DESIGN
ASSOCIATES

JOE MORRIS
t (+44) 7921146627
moraldesign1983@gmail.com