Existing Front Elevation 1:75

0 1 5m

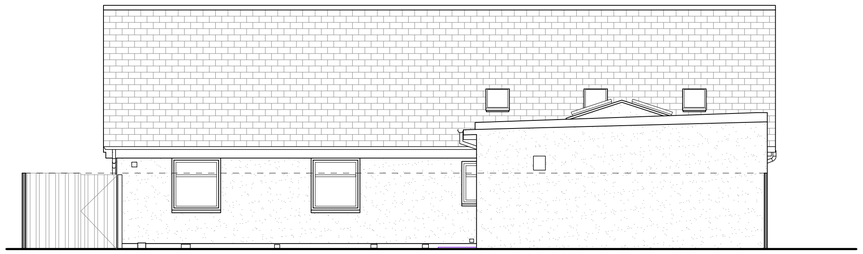

Existing Rear Elevation 1:75

0 1 5m

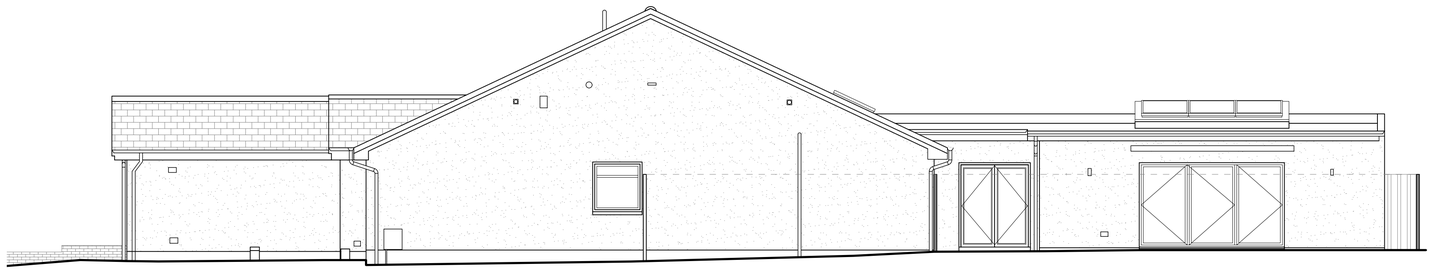

Existing Side Elevation 1:75

0 1 5m

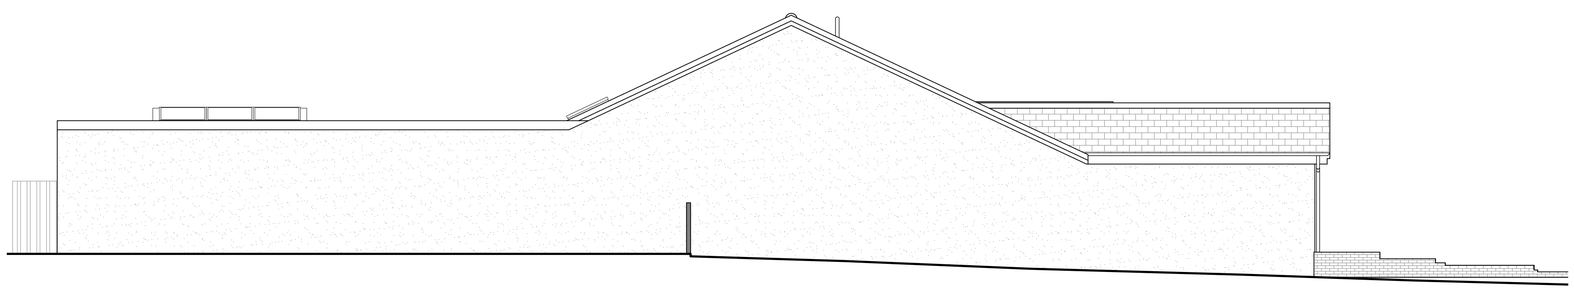

Existing Side Elevation 1:75

0 1 5m

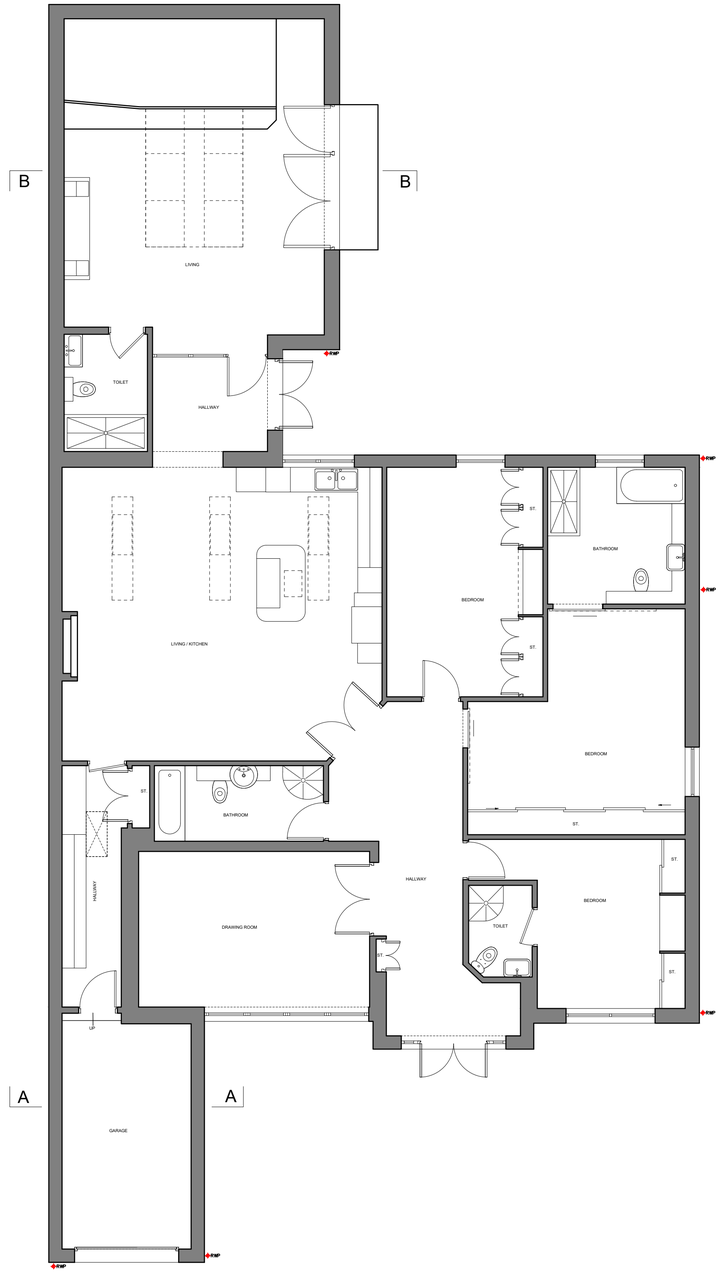

Existing Ground Floor Plan 1:75

0 1 5m

CD ARCHITECTS

Studio 5 | The Old School Business Centre |
40 Rochsolloch Road | Airdrie | ML6 9BG
Tel: 01236 423197
design@cd-architects.co.uk
www.cd-architects.co.uk

project title:
Proposed House Alterations, Porch Extension & Garage Conversion For Mr & Mrs D Kinnaird : 18 Inglewood Cres East Kilbride, G75 8QD

drawing title:
Existing Drawings

Copyright: CD Architects Ltd.
DO NOT SCALE: Use figured dimensions only.
CD Architects Ltd accepts responsibility for this document only to the commissioning party and for the use intended.
All 3D visualisations are for indicative purposes only. This drawing is for information only, subject to local authority approval.

issue stage: PLANNING	drawn by: YH	paper size: A1
date: Mar-24	checked by: GJ	

drawing number & revision:
23-094_PL05