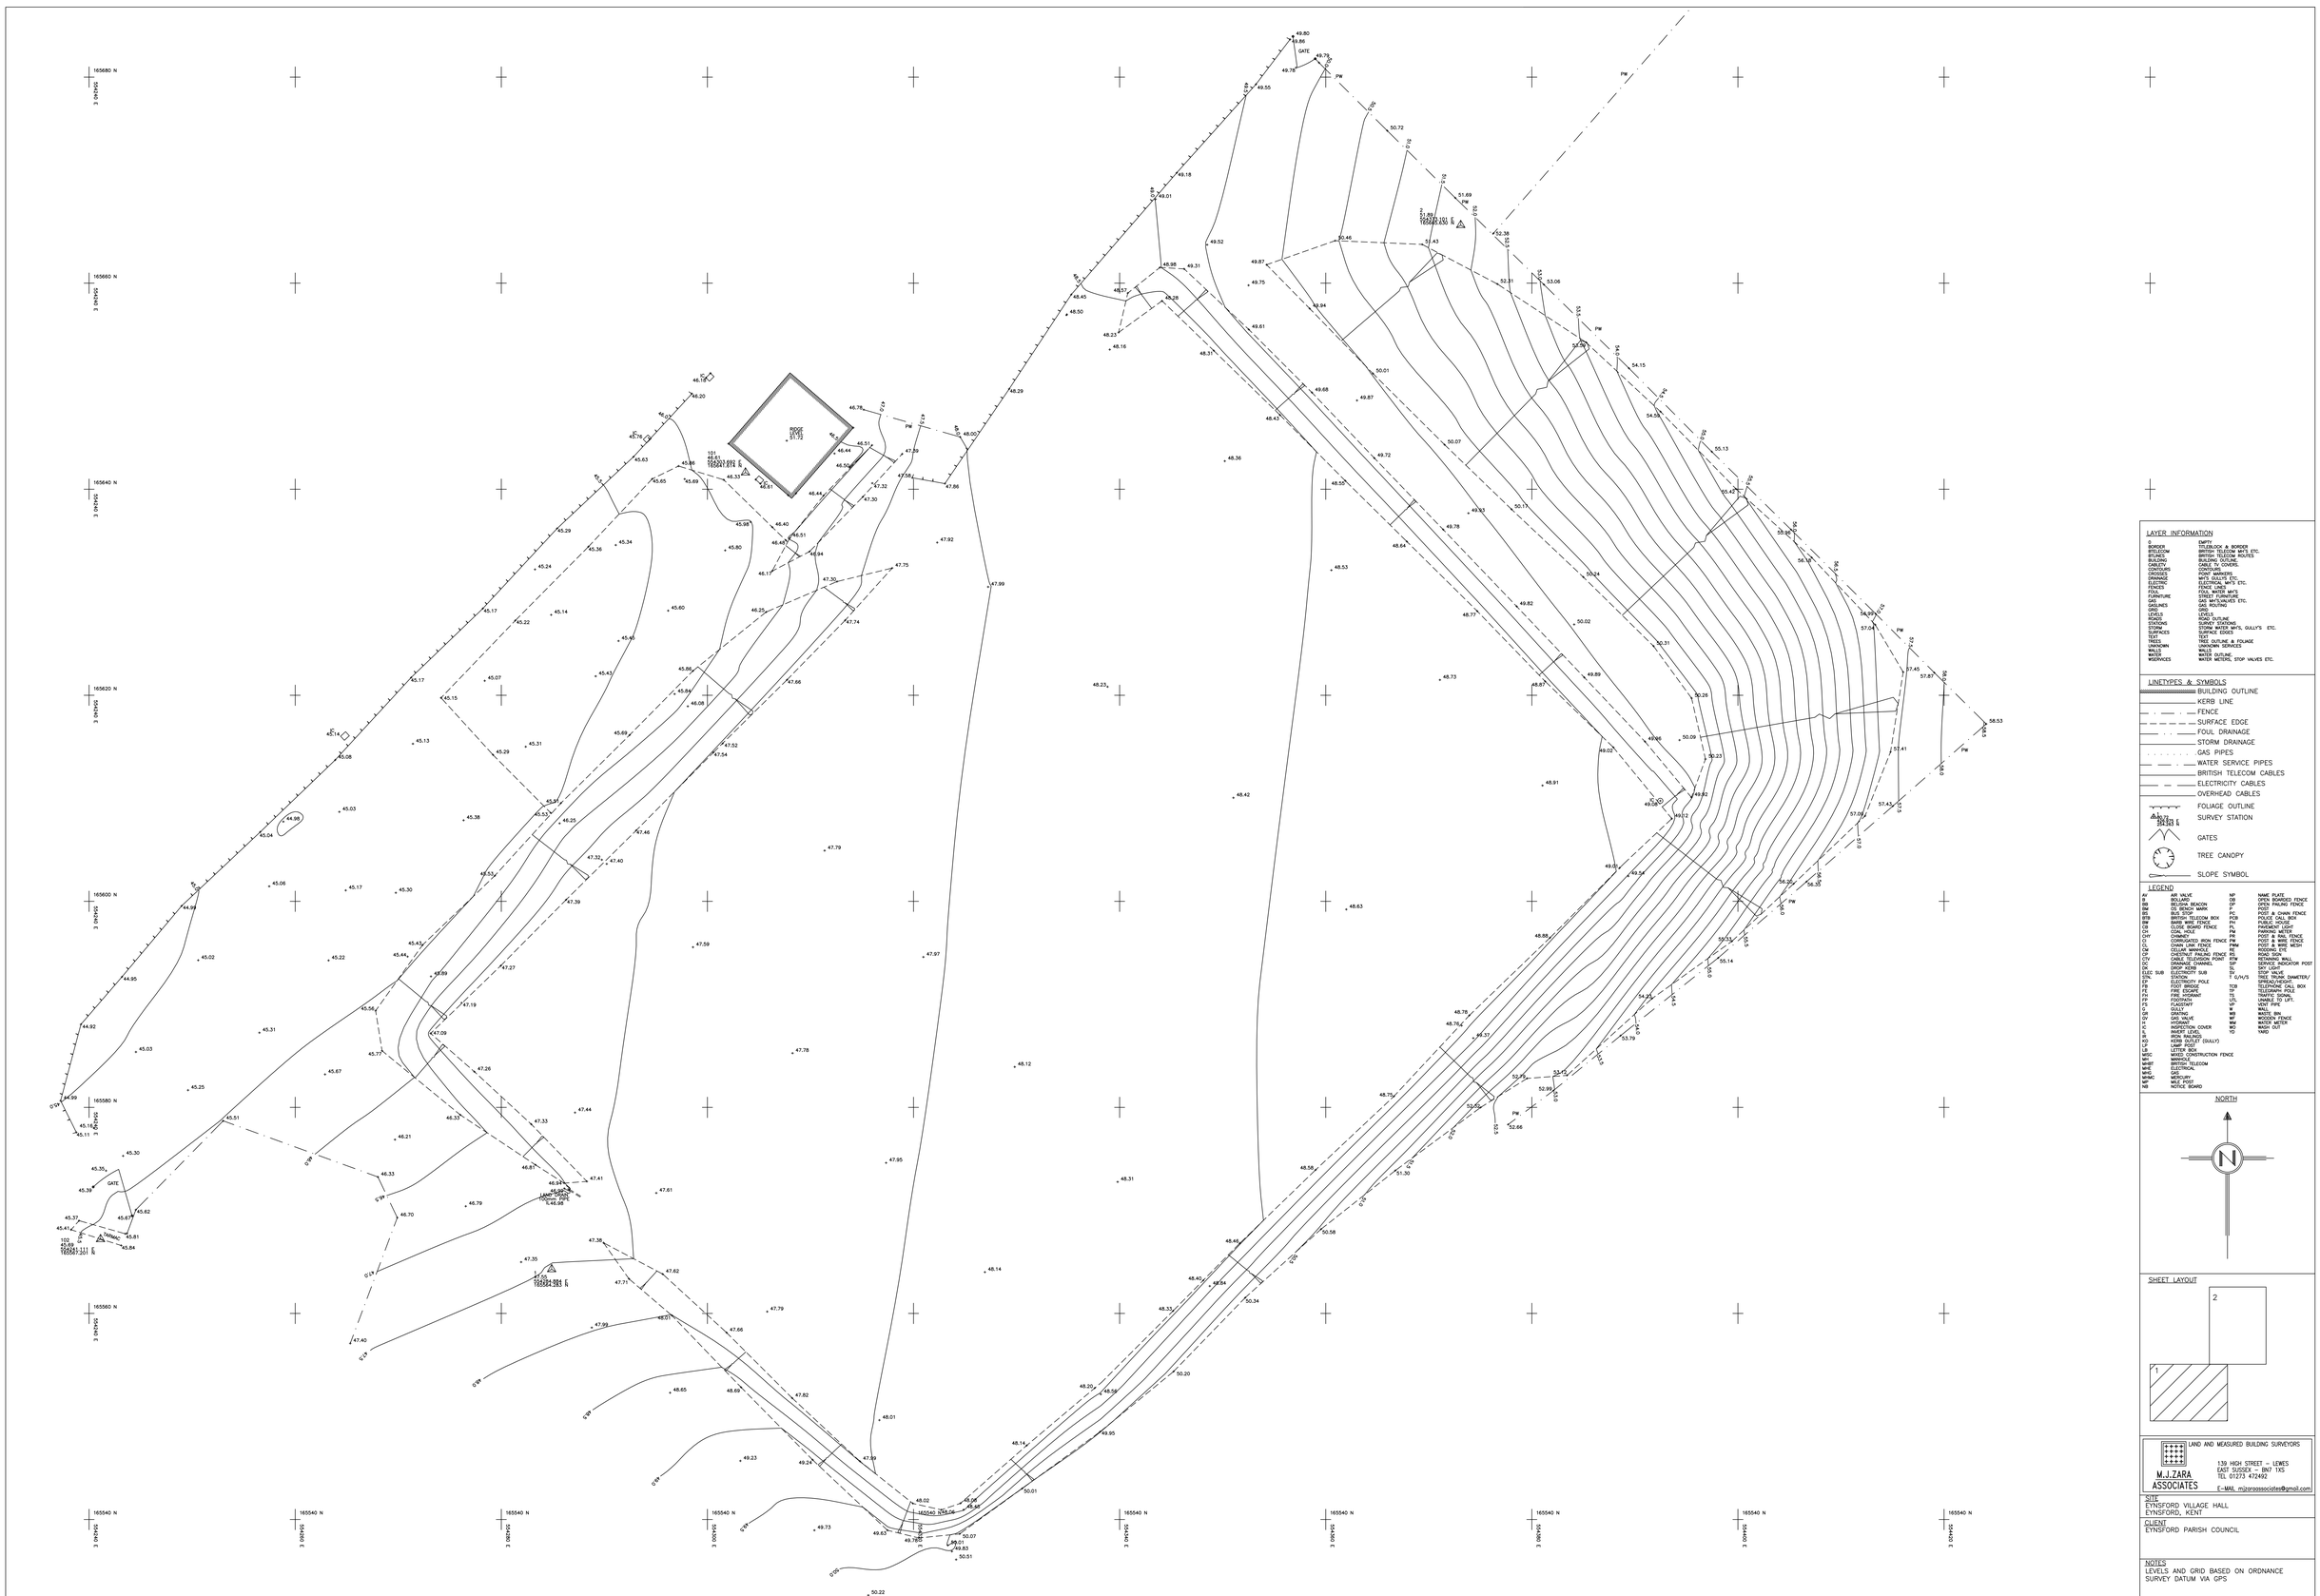
165680 N
165660 N
165640 N
165620 N
165600 N
165580 N
165560 N
165540 N
5m
10m
20m
0m 1 2 3 4 5m
BRICK SHED
51.72
GATE
LAND DRAIN COVER LEVEL 46.08
101 46.63 660633.992 E 165641.874 N
102 45.84 660641.311 E 165667.301 N
47.00 660644.984 E 165634.985 N
165540.758 E
LAYER INFORMATION
0 EMPTY
BORDER TITLEBLOCK & BORDER
BTLENGINEER BRITISH TELECOM MH'S ETC.
BTLNOD BRITISH TELECOM NOJITES
BUILDING BUILDING OUTLINE
CONTOURS CONTOURS & SPOTHEIGHTS
CONTOURS CONTOURS
CROSSES POINT MARKERS
DRAINAGE DRAINAGE MH'S ETC.
ELECTRIC ELECTRICAL MH'S ETC.
FENCES FENCE LINES
GAS GAS MH'S, VALVES MH'S
FURNITURE STREET FURNITURE
GAS GAS MH'S,VALVES ETC.
GAS PIPELINES GAS ROUTING
GRID GRID
LEVELS LEVELS
SHEDS BUILDING OUTLINE
STATIONS SURVEY STATIONS
STORM STORM WATER MH'S, GULLY'S ETC.
SURFACES SURFACE EDGES
TEXT TEXT
TREES TREE OUTLINE & FOLIAGE
UNKNOWN UNKNOWN SERVICES
WALLS WALLS
WATER WATER OUTLINE
WSERVICES WATER METERS, STOP VALVES ETC.
LINETYPES & SYMBOLS
BUILDING OUTLINE
KERB LINE
FENCE
SURFACE EDGE
FOUL DRAINAGE
STORM DRAINAGE
GAS PIPES
WATER SERVICE PIPES
BRITISH TELECOM CABLES
ELECTRICITY CABLES
OVERHEAD CABLES
FOLIAGE OUTLINE
SURVEY STATION
GATES
TREE CANOPY
SLOPE SYMBOL
LEGEND
AV AIR VALVE
BB BUS SHELTER
BS BOLLARD, BEACON
BM CC BENCH MARK
BH BOREHOLE
BTB BRITISH TELECOM BOX
BW BARB WIRE FENCE
CF CLOSE BOARD FENCE
CH CHIMNEY
CHT CHIMNEY
CI CORRUGATED IRON FENCE
CL CONIFER HEDGE
CM CELLAR MANHOLE
CP CHESTNUT PALING FENCE
COP CONCRETE CHANNEL POINT
DC DRAINAGE CHANNEL
DK DROP KERB
ELEC SUB ELECTRICITY SUB STATION
EP ELECTRICITY POLE
FB FOOT BRIDGE
FC FLOOD CLOSURE
FH FIRE HYDRANT
FP FOOTPATH
GT GREENHOUSE
GR GRATING
GV GAS VALVE
H HYDRANT
IC INSPECTION COVER
IL INVERT LEVEL
IR IRON RAILINGS
KO KERB OUTLET (GULLY)
LP LAMP POST
LB LETTER BOX
MISC MIXED CONSTRUCTION FENCE
MH MANHOLE
MHBT MANHOLE BRITISH TELECOM
MHE MANHOLE ELECTRICAL
MHG MANHOLE GAS
MHMC MANHOLE MERCURY
MP MILE POST
NB NOTICE BOARD
NP NAME PLATE
OPF OPEN PALING FENCE
OP OPEN PALING FENCE
P POST
PC POST & CHAIN FENCE
PCB POLICE CALL BOX
PH PUBLIC HOUSE
PM PARKING METER
PA PARKING METER
PR POST & RAIL FENCE
PW POST & WIRE FENCE
PWM POST & WIRE MESH
RE RIDDING EYE
RS ROAD SIGN
SB SERVICE BOX (GAS)
SIP SERVICE INDICATOR POST
SL SKY LIGHT
SV STOP VALVE
T C/H/S TREE TRUNK DIAMETER/ SPREAD/HEIGHT
TCB TELEPHONE CALL BOX
TK TRACK ACCESS
TS TRAFFIC SIGNAL
UTL UNABLE TO LIFT.
VP VENT PIPE
W WALL
WB WADE BR
WF WOODEN FENCE
WM WATER METER
WO WASH OUT
YD YARD
NORTH
SHEET LAYOUT
1
2
M.J.ZARA ASSOCIATES
LAND AND MEASURED BUILDING SURVEYORS
139 HIGH STREET – LEWES
EAST SUSSEX – BN7 1XS
TEL 01273 472492
E-MAIL mjzaraassociates@gmail.com
SITE
EYNSFORD VILLAGE HALL
EYNSFORD, KENT
CLIENT
EYNSFORD PARISH COUNCIL
NOTES
LEVELS AND GRID BASED ON ORDNANCE SURVEY DATUM VIA GPS
JOB REF. 9747
SCALE 1:200
SHEET SIZE A0
DATE FEBRUARY 2024
SURVEYED BY EH