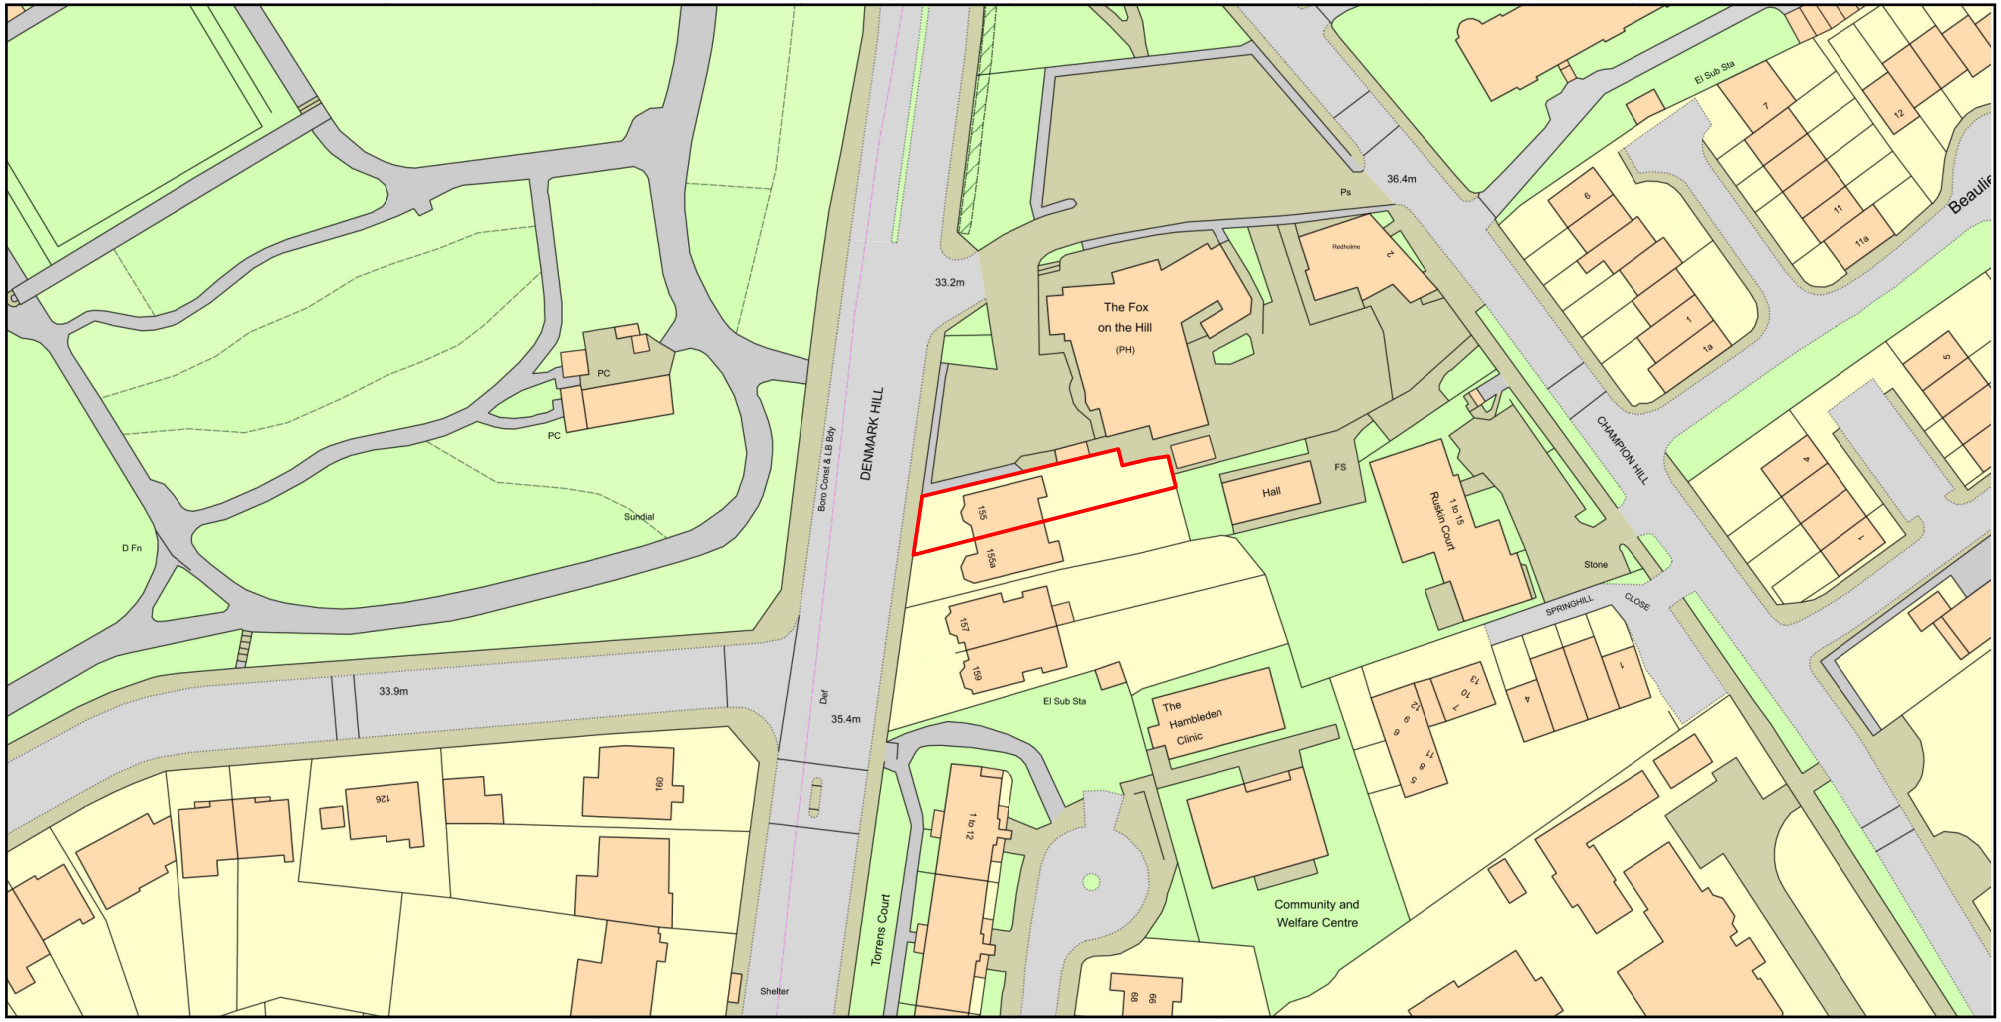

ReQuestaPlan

Plan Produced for: Rupert Yeoh and Jeni Brokamp

Date Produced: 31 Mar 2024

Plan Reference Number: TQRQM24091230539045

Scale: 1:1250 @ A4

155 DENMARK HILL
SE5 8EH

SITE LOCATION

ArCo
Design+Architecture Collective
Unit 211
39-41 North Road
London N7 9DP
t. +44 (0) 7734821391
e. info@ar-co.studio
w. www.ar-co.studio

This drawing has been produced for the sole use of this project and is not intended for use by any other person or for any other purpose. ©ArCo Design and Architecture Ltd

EXISTING -
SITE LOCATION PLAN

DRAWING TITLE

DMH-914-A001

DRAWING NUMBER

2-Apr-24 ISSUED

PLANNING ISSUED FOR

DRAWN | CHECKED | SCALE 1:1250 @ A4

No. | DATE | REVISION | SIGNED BY