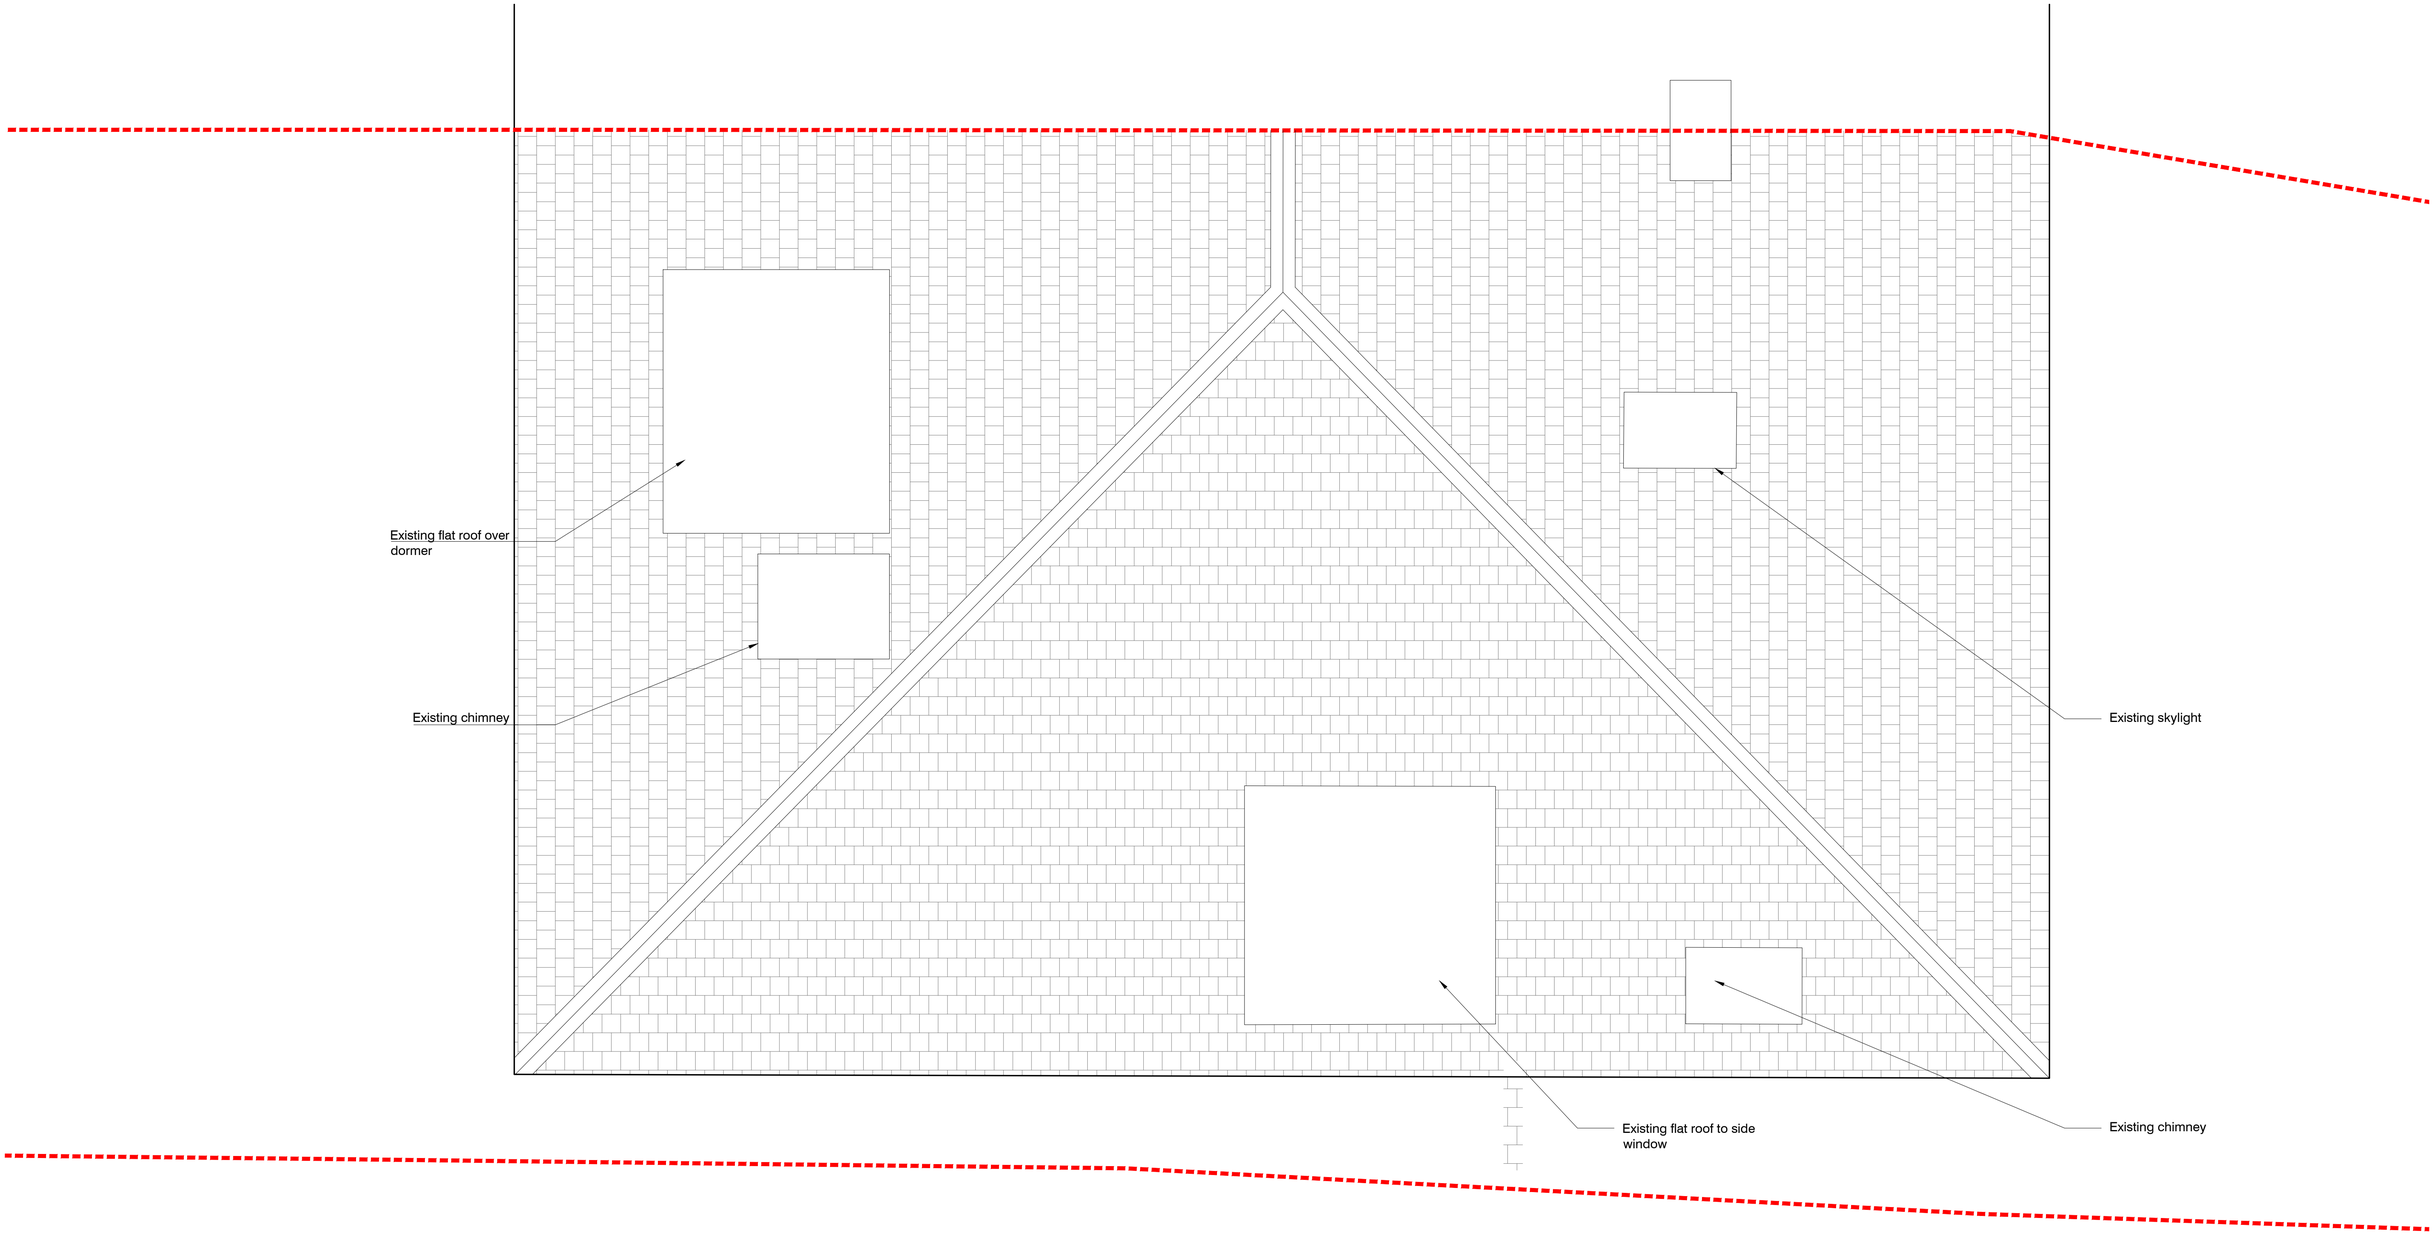

155 DENMARK HILL
SE5 8EH

0.5M 1.0 1.5 2.0 2.5 3.0 3.5 4.0 4.5

Do not scale from drawing unless for planning purposes

Area of Demolition

No.	DATE	REVISION	SIGNED BY

ArCo
Design+Architecture Collective
Unit 211
39-41 North Road
London N7 9DP
t . +44 (0) 7734821391
e. info@ar-co.studio
w. www.ar-co.studio

This drawing has been produced for the sole use of this project and is not intended for use by any other person or for any other purpose. © ArCo Design and Architecture Ltd

DRAWING TITLE: EXISTING PLAN - ROOF

DRAWING NUMBER: DMH-914-A013

ISSUED: 8-Apr-24

ISSUED FOR: PLANNING

DRAWN

CHECKED

SCALE: 1:25 @ A1, 1:50 @ A3