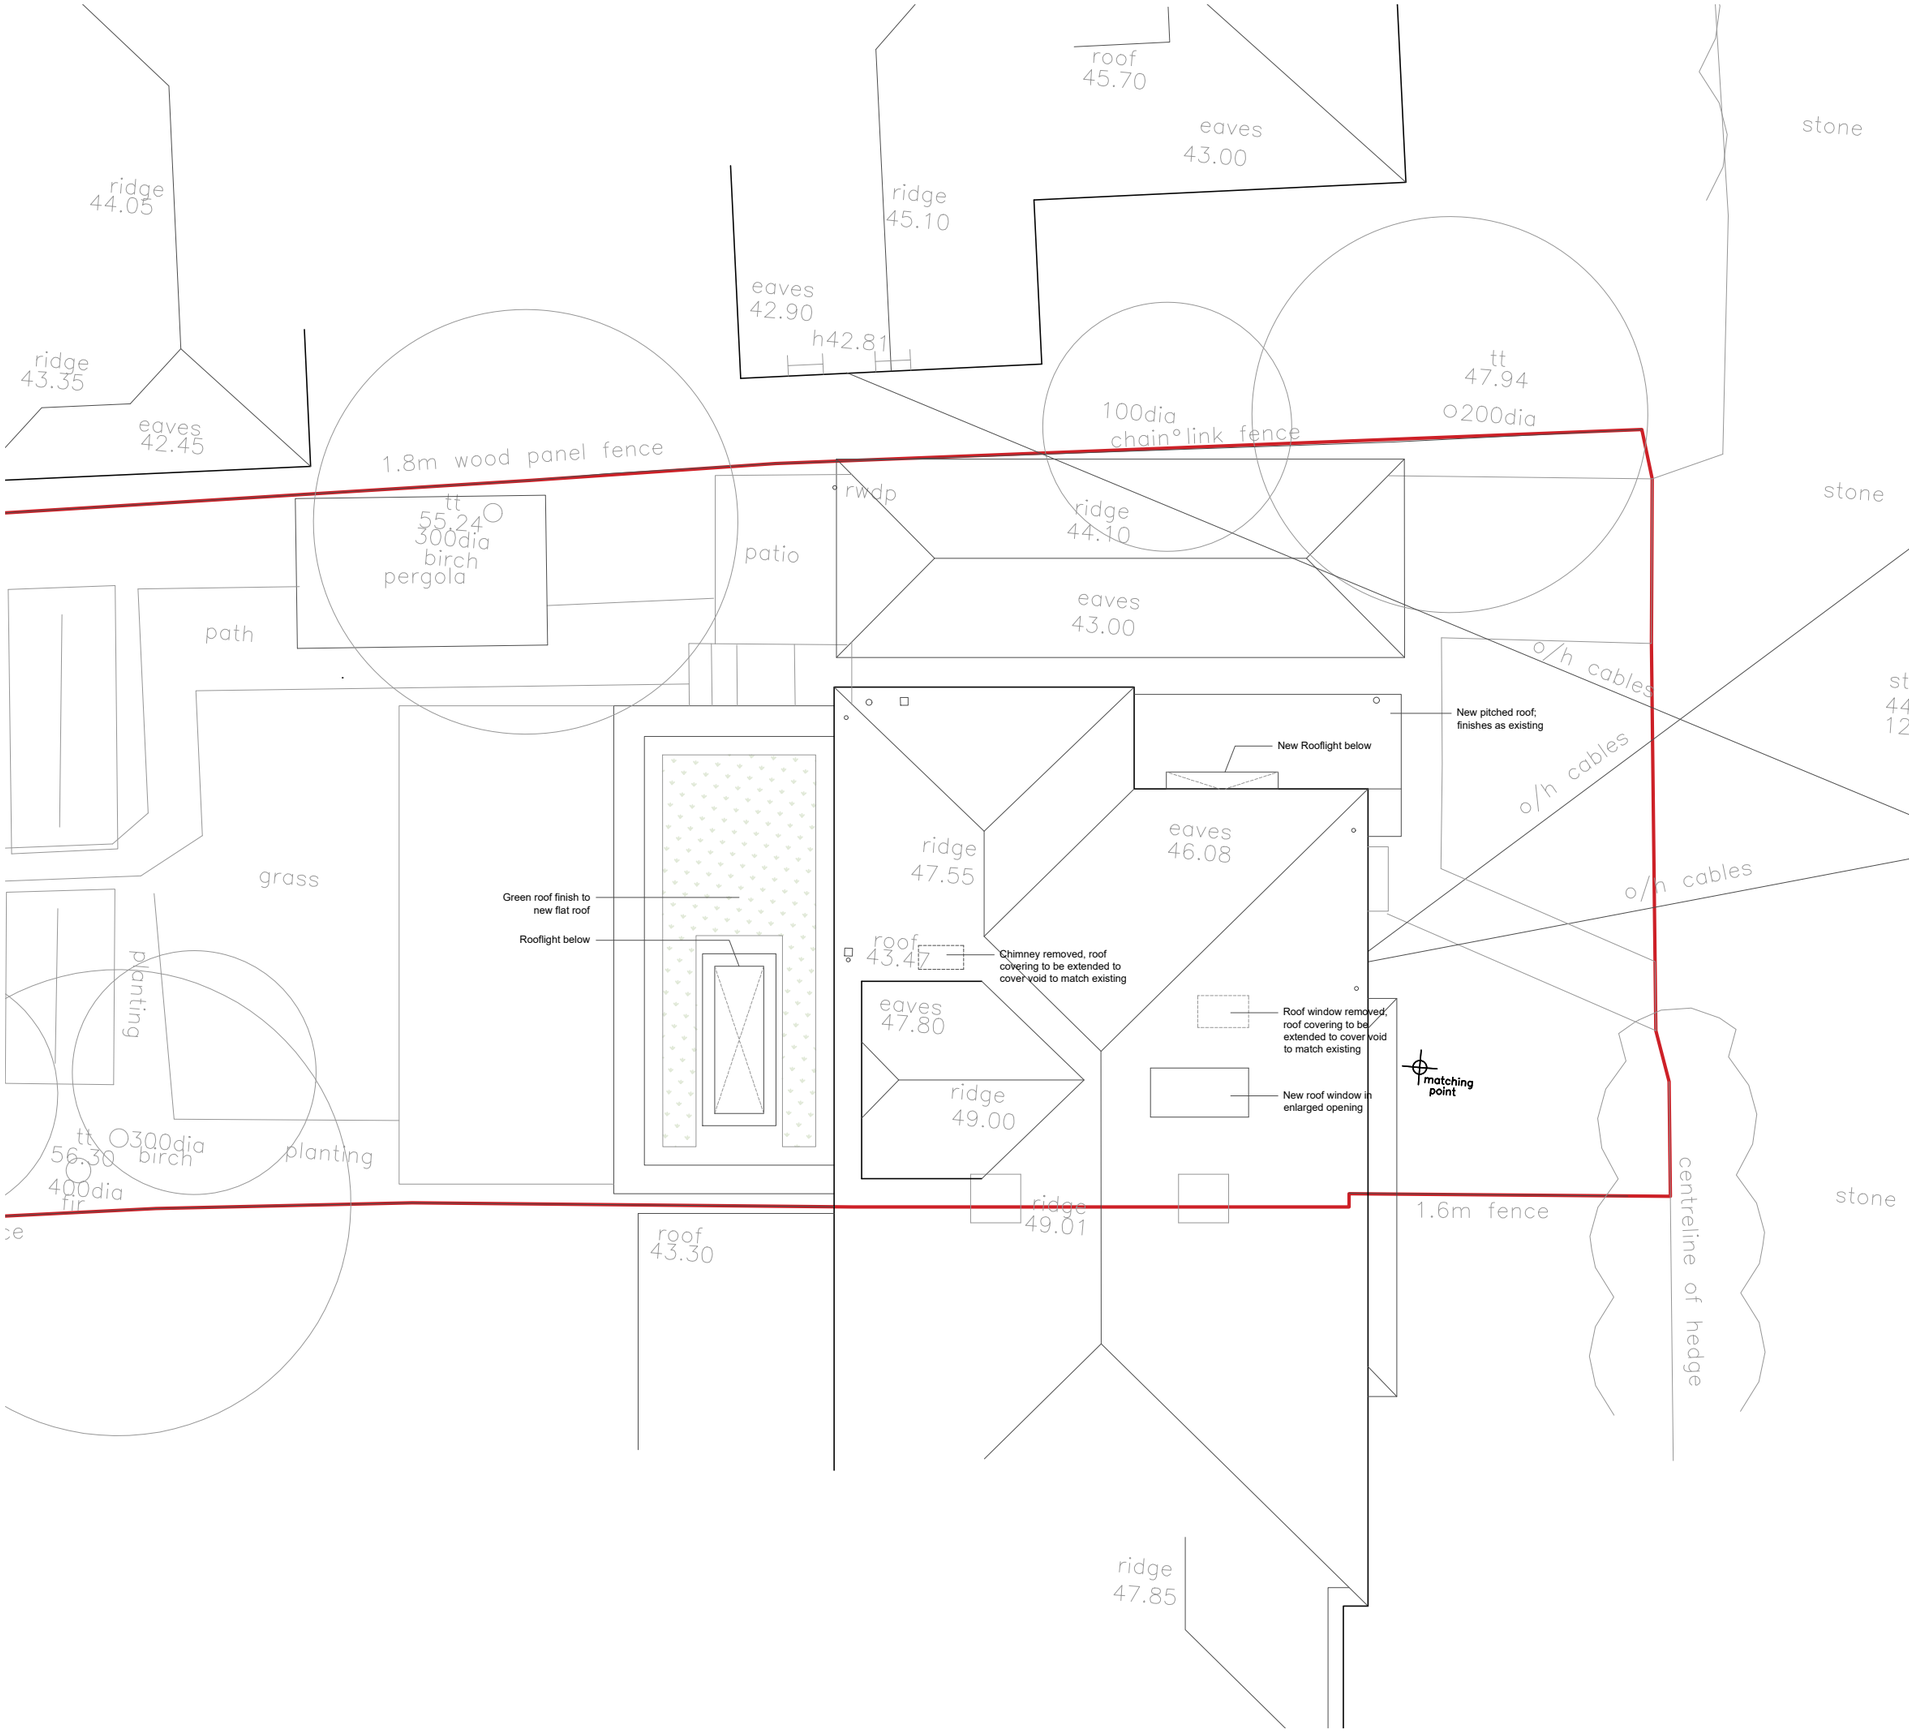

Key:

Site Boundary

Notes:

- These drawings have been issued for the purpose indicated only.
- Scale bars are provided for planning purposes only. Do not scale from this drawing for construction purposes, all dimensions will be taken onsite prior to ordering and construction.
- Structural and services information is indicative only, refer to consultants' drawings and specification for details and setting out.
- This drawing is to be read in conjunction with the specification and all other relevant drawings and reports.

Residence

residencearchitects.co.uk

Client
Katie and Glen Wakefield

Job
Dorchards

Status
Planning

Drawing title
GA Proposed Roof Plan

Drawing number
P106

Scale at A2	Scale at A3
1:50	1:100

Date	Revision
Mar 2023	

Drawn by	Checked by
CC	-

Information contained within this drawing is the sole copyright of Residence Architects Ltd and not to be reproduced without expressed wishes. This drawing and design must not be reproduced without permission.