Location Plan
1:1250 @ A1

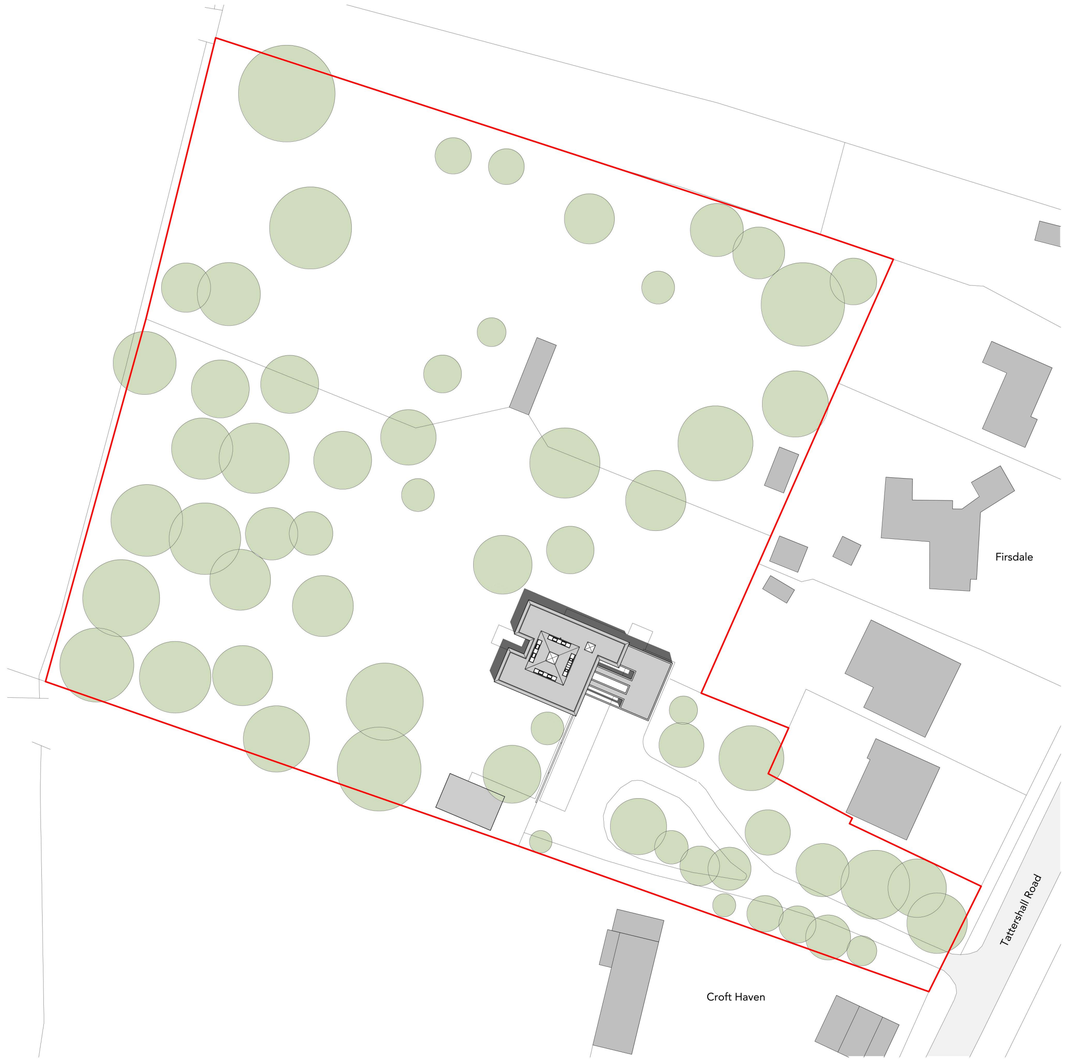

Site Plan
1:500 @ A1

Comments/Comentarios

General notes/Notas generales

Do not scale from this drawing.
Errors to be reported immediately to the Architect.
To be read in conjuntion with all relevant consultants drawings and reports.
All existing site, tree and building information has been compiled from different sources.
All dimensions to be checked on site.

© Faber Architecture Ltd 2024

Revisions/Revisiones

Rev	Date	Description	Drawn

Key plan/Plano clave

faber.
RIBA Chartered Architects
www.faberarchitecture.com
info@faberarchitecture.com
+44 (0)74740 27332
United Kingdom
España

Project/Proyecto

Courtlands
Kirkby-On-Bain
Lincolnshire

Client/Cliente

Project No/Proyecto No: 2097
Drawing No/Dibujo No: PL001

Drawing title/Titulo del dibujo

Location Plan
Site Plan

Scale/Escala: 1:1250, 1:500 @ A1
Revision/Revisión: 00

Date/Fecha: 08.03.2024
Purpose/Propósito: Planning

Drawn/Dibujado: GJ / BDJB