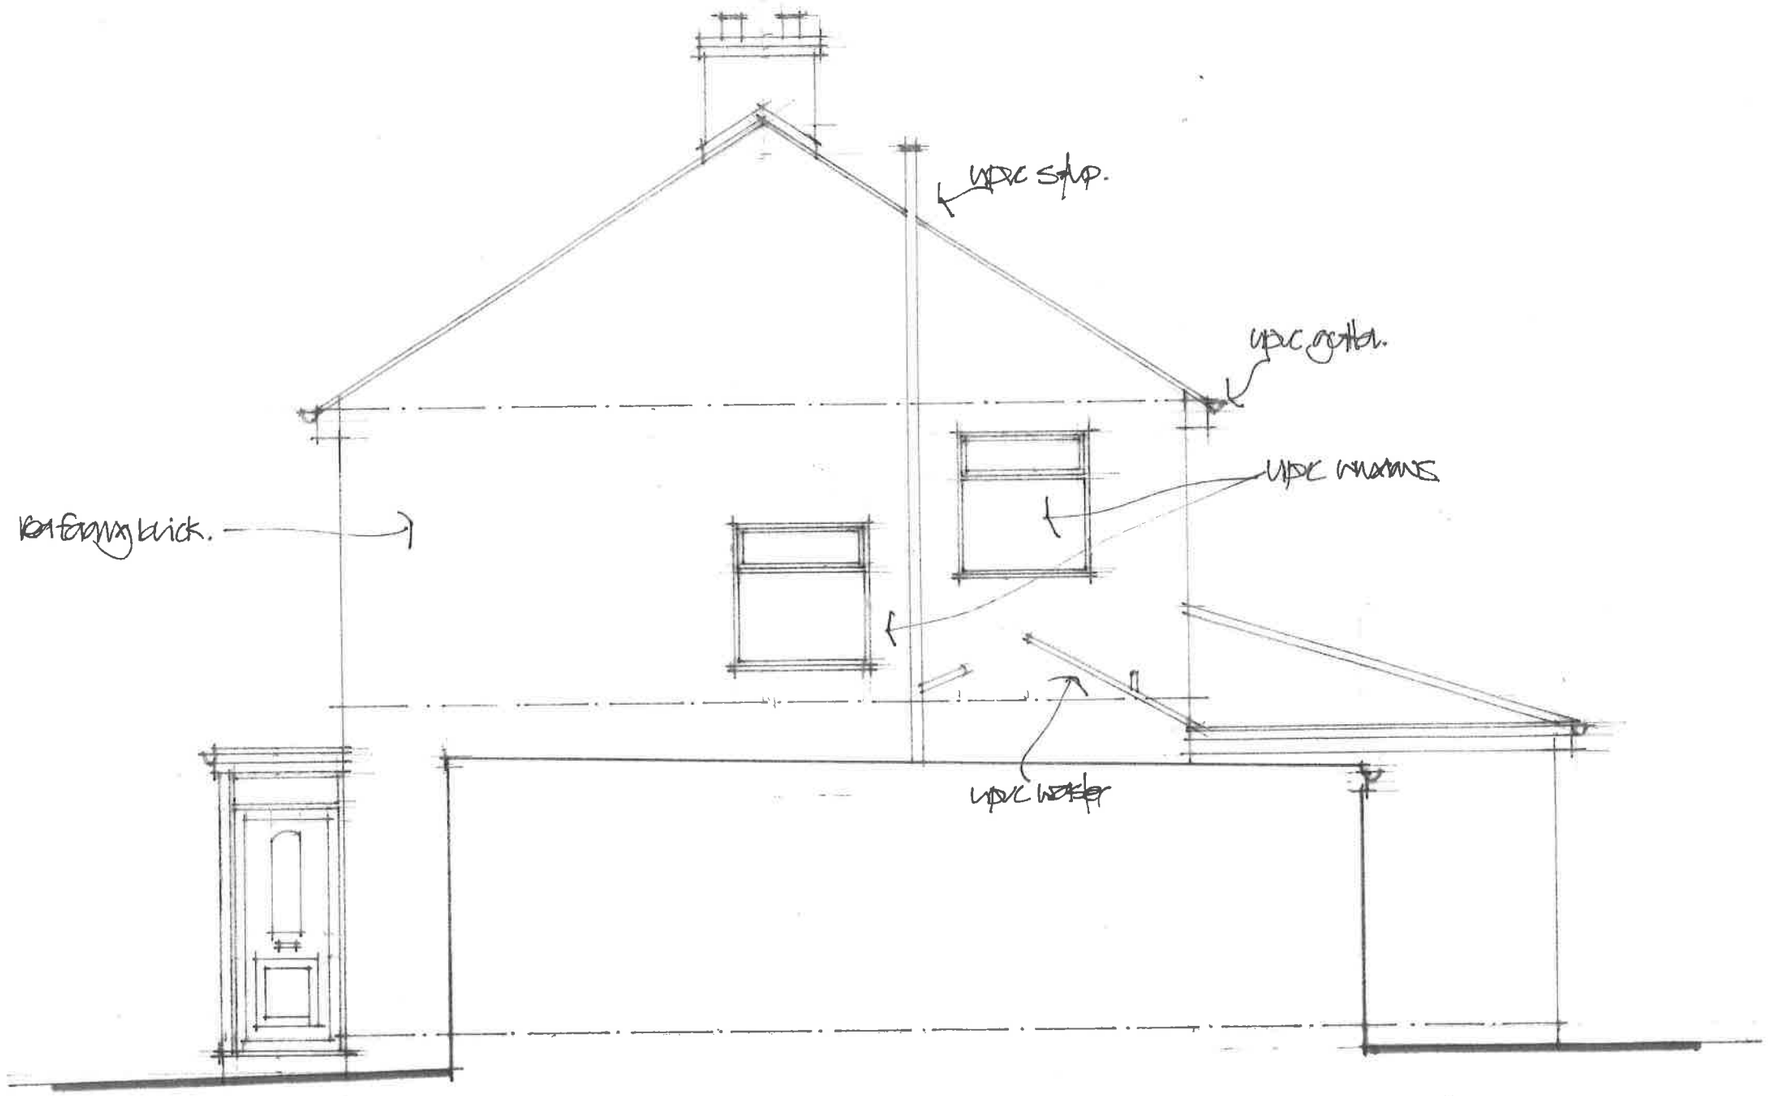

Side Elevation

client	Mr & Mrs Turnbull	scale	1.50 @ A3
address	41 Beresford Road Whitley Bay	drawn by	iwg
	North Tyneside NE30 3JQ	date	March 2024
plan	Existing Side Elevation	drawing no	12
Do not scale off this drawing and read in conjunction with the associated Detail Specification		revision	