DGU SPECIFICATION: 10mm CLEAR TOUGHENED / 14mm BLACK ARGON CAVITY / 6mm CLEAR TOUGHENED - SOFT COAT A1.0

FRAMES: POLYESTER POWDER COATED
RAL COLOUR & GLOSS LEVEL (TBC)
ALL BRUSHES AND SILICONE SEALS BLACK

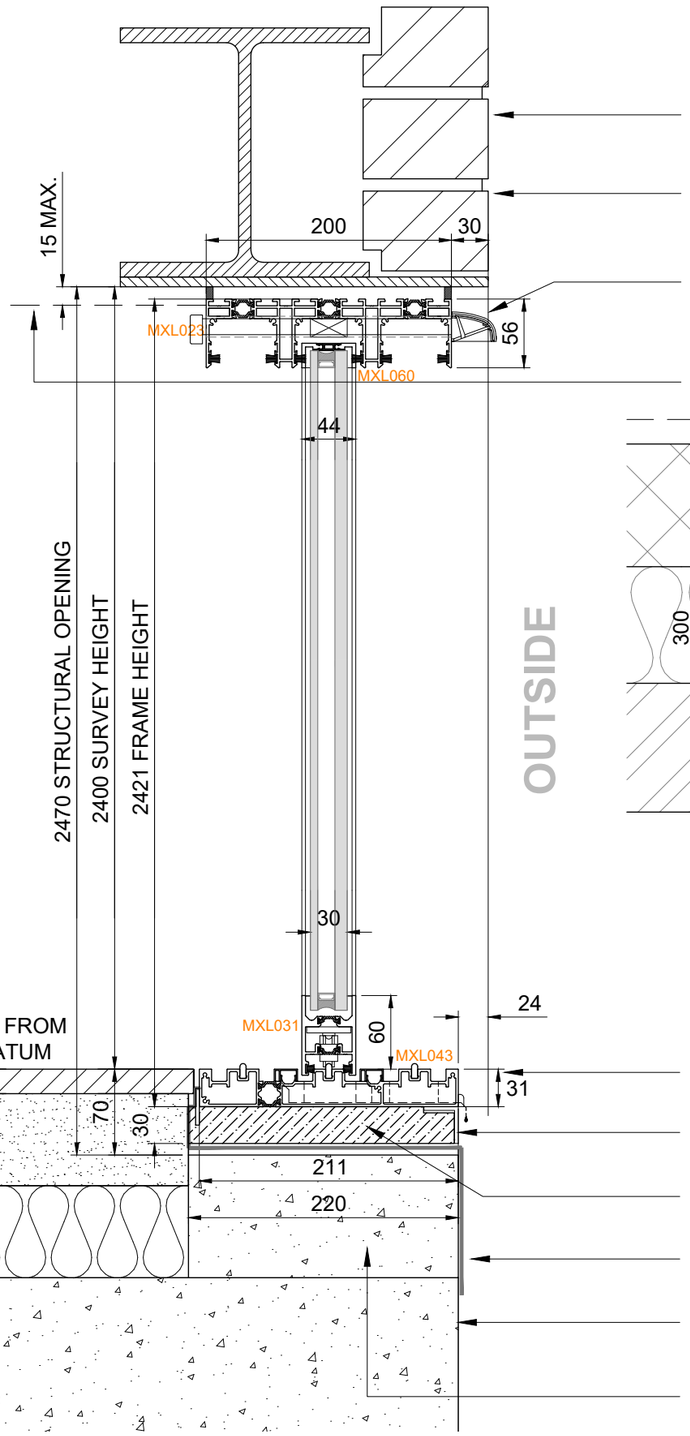

FINISHED BRICKWORK

OUTER FRAME SET **30mm BACK** FROM BRICKWORK

TRICKLE VENTS WITH EA: 4000mm² PER VENT COLOUR **BLACK**

FINISH TO COVER FRAME MAXIMUM **5mm**

DRAINAGE OUTLET **31mm BELOW** THE TOP SIDE OF THE FRAME

28x30x3mm ALUMINIUM COVER TRIM

211x31mm TRIPLE TRACK FLUSH WITH EDGE OF UPSTAND WITH INTERGRATED **220x30mm PURENIT BASE**

DASHED LINE INDICATES DPM

CONCRETE UPSTAND **SET BACK 24mm** FROM BRICKWORK

REQUIRED SOLID CONCRETE UPSTAND **70mm BELOW FFL FOR FLUSH THRESHOLD** (**BY OTHERS**)

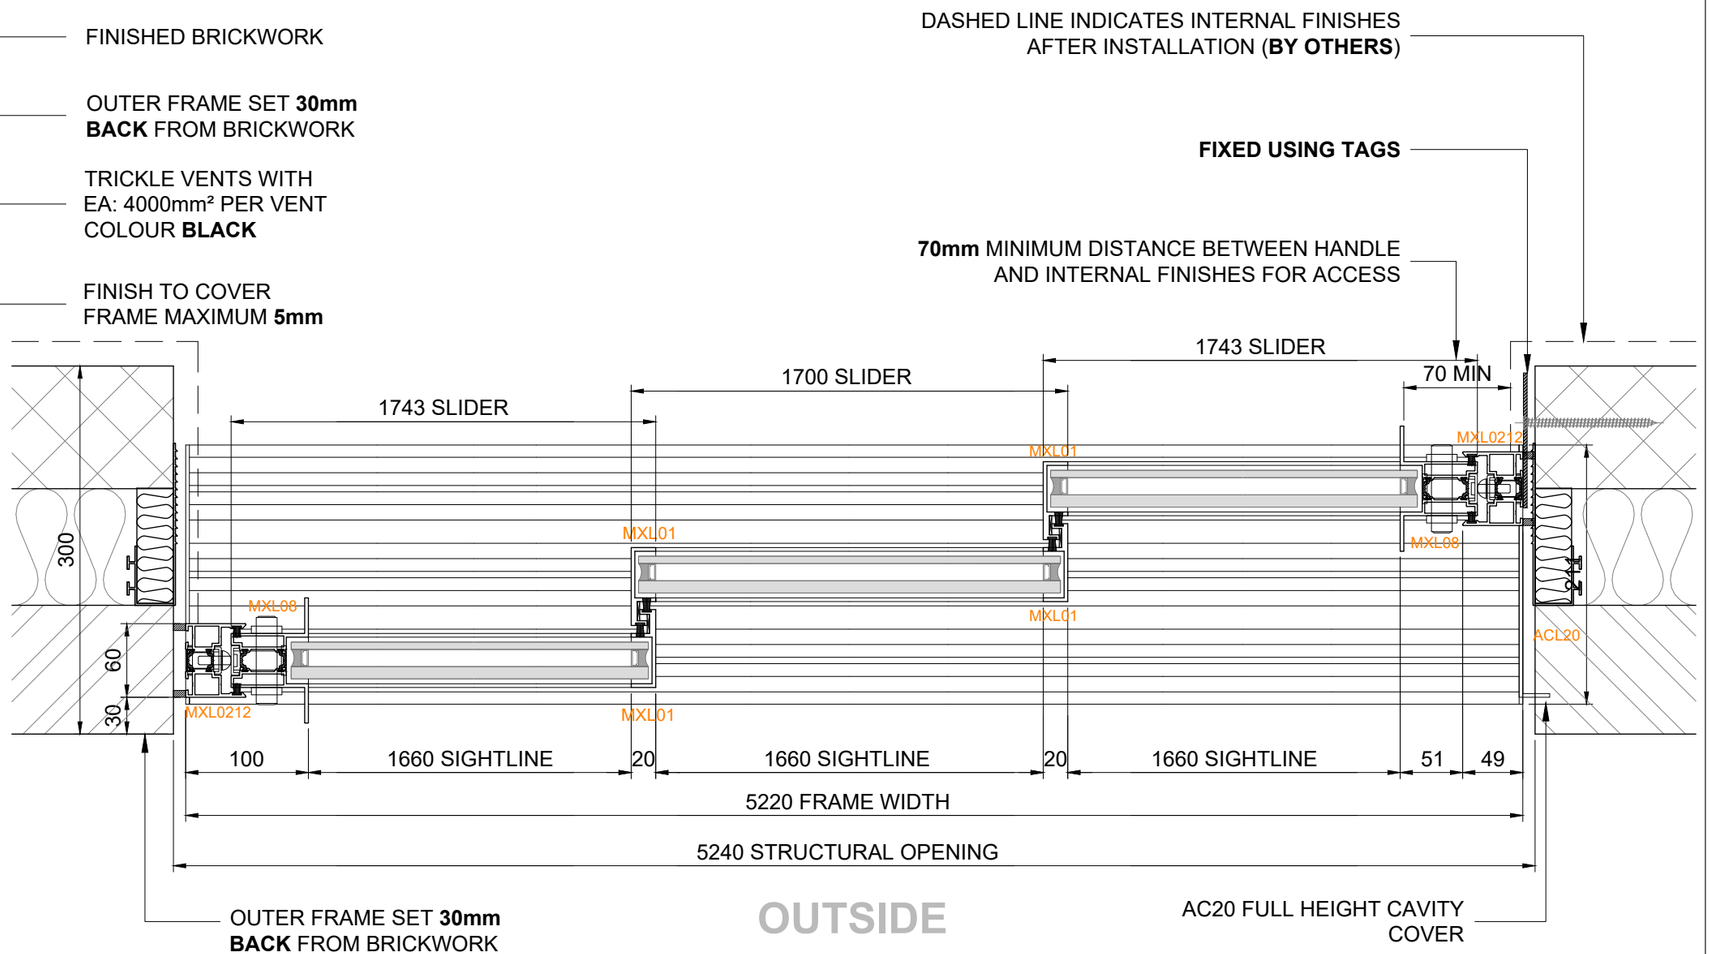

DASHED LINE INDICATES INTERNAL FINISHES AFTER INSTALLATION (**BY OTHERS**)

FIXED USING TAGS

70mm MINIMUM DISTANCE BETWEEN HANDLE AND INTERNAL FINISHES FOR ACCESS

OUTER FRAME SET **30mm BACK** FROM BRICKWORK

AC20 FULL HEIGHT CAVITY COVER

Grade C1	maxlight 333a Western Avenue London W3 0BE 020 8896 0700 www.maxlight.co.uk	Revision | Date | Comments 0 | 01.02.2024 | FIRST ISSUE	Project ADDRESS, POSTCODE LOCATION IN PROPERTY	Title TRIPLE SLIDING DOOR WITH SIDE LOCK DETAILS	Drawn by Insert Name Survey by Insert Name Site contact Mr Builder 020 0088 0800	Scale 1:5 @ A3 Project ref: T1.312	04