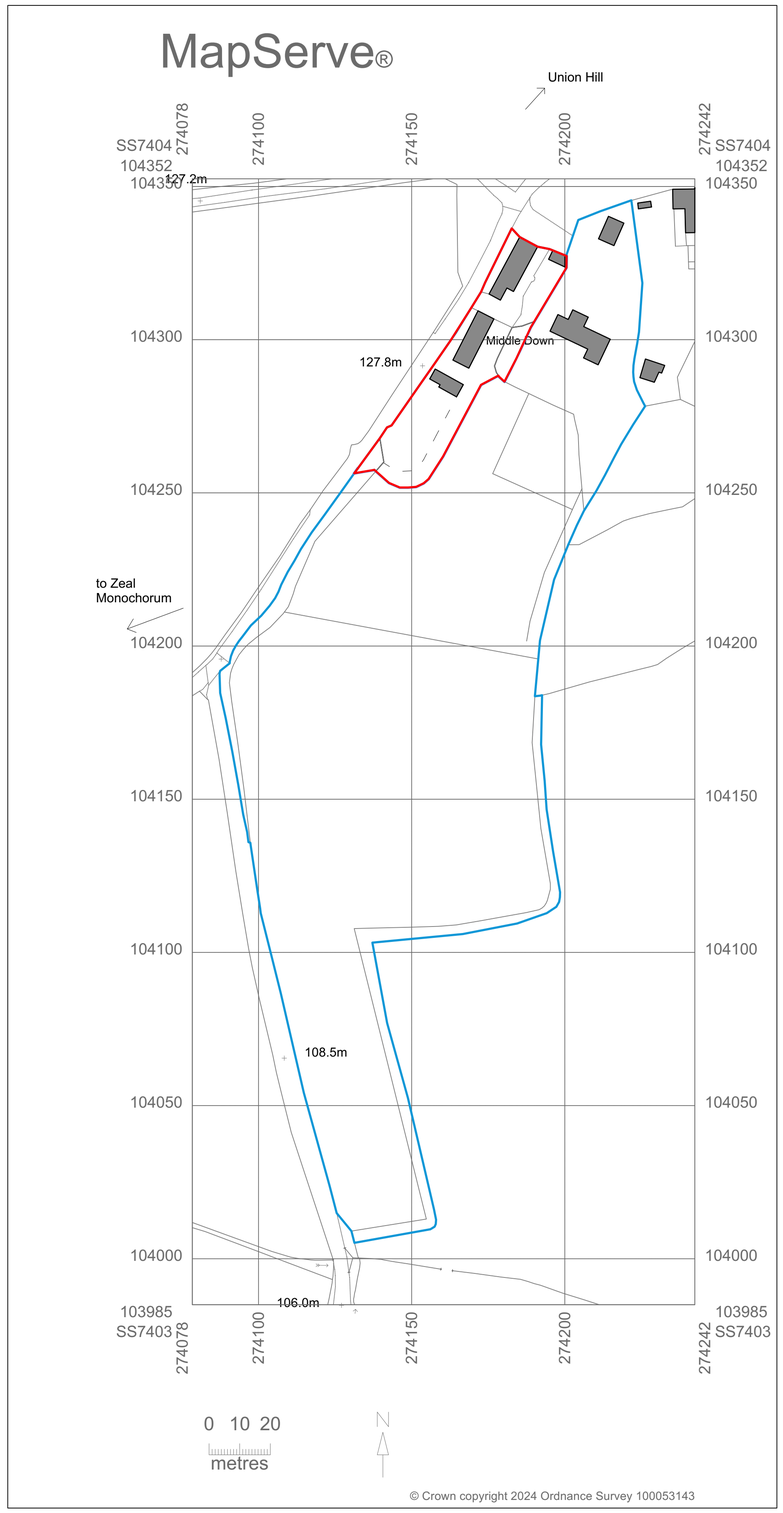

Site location Plan
1:1000 @ A1