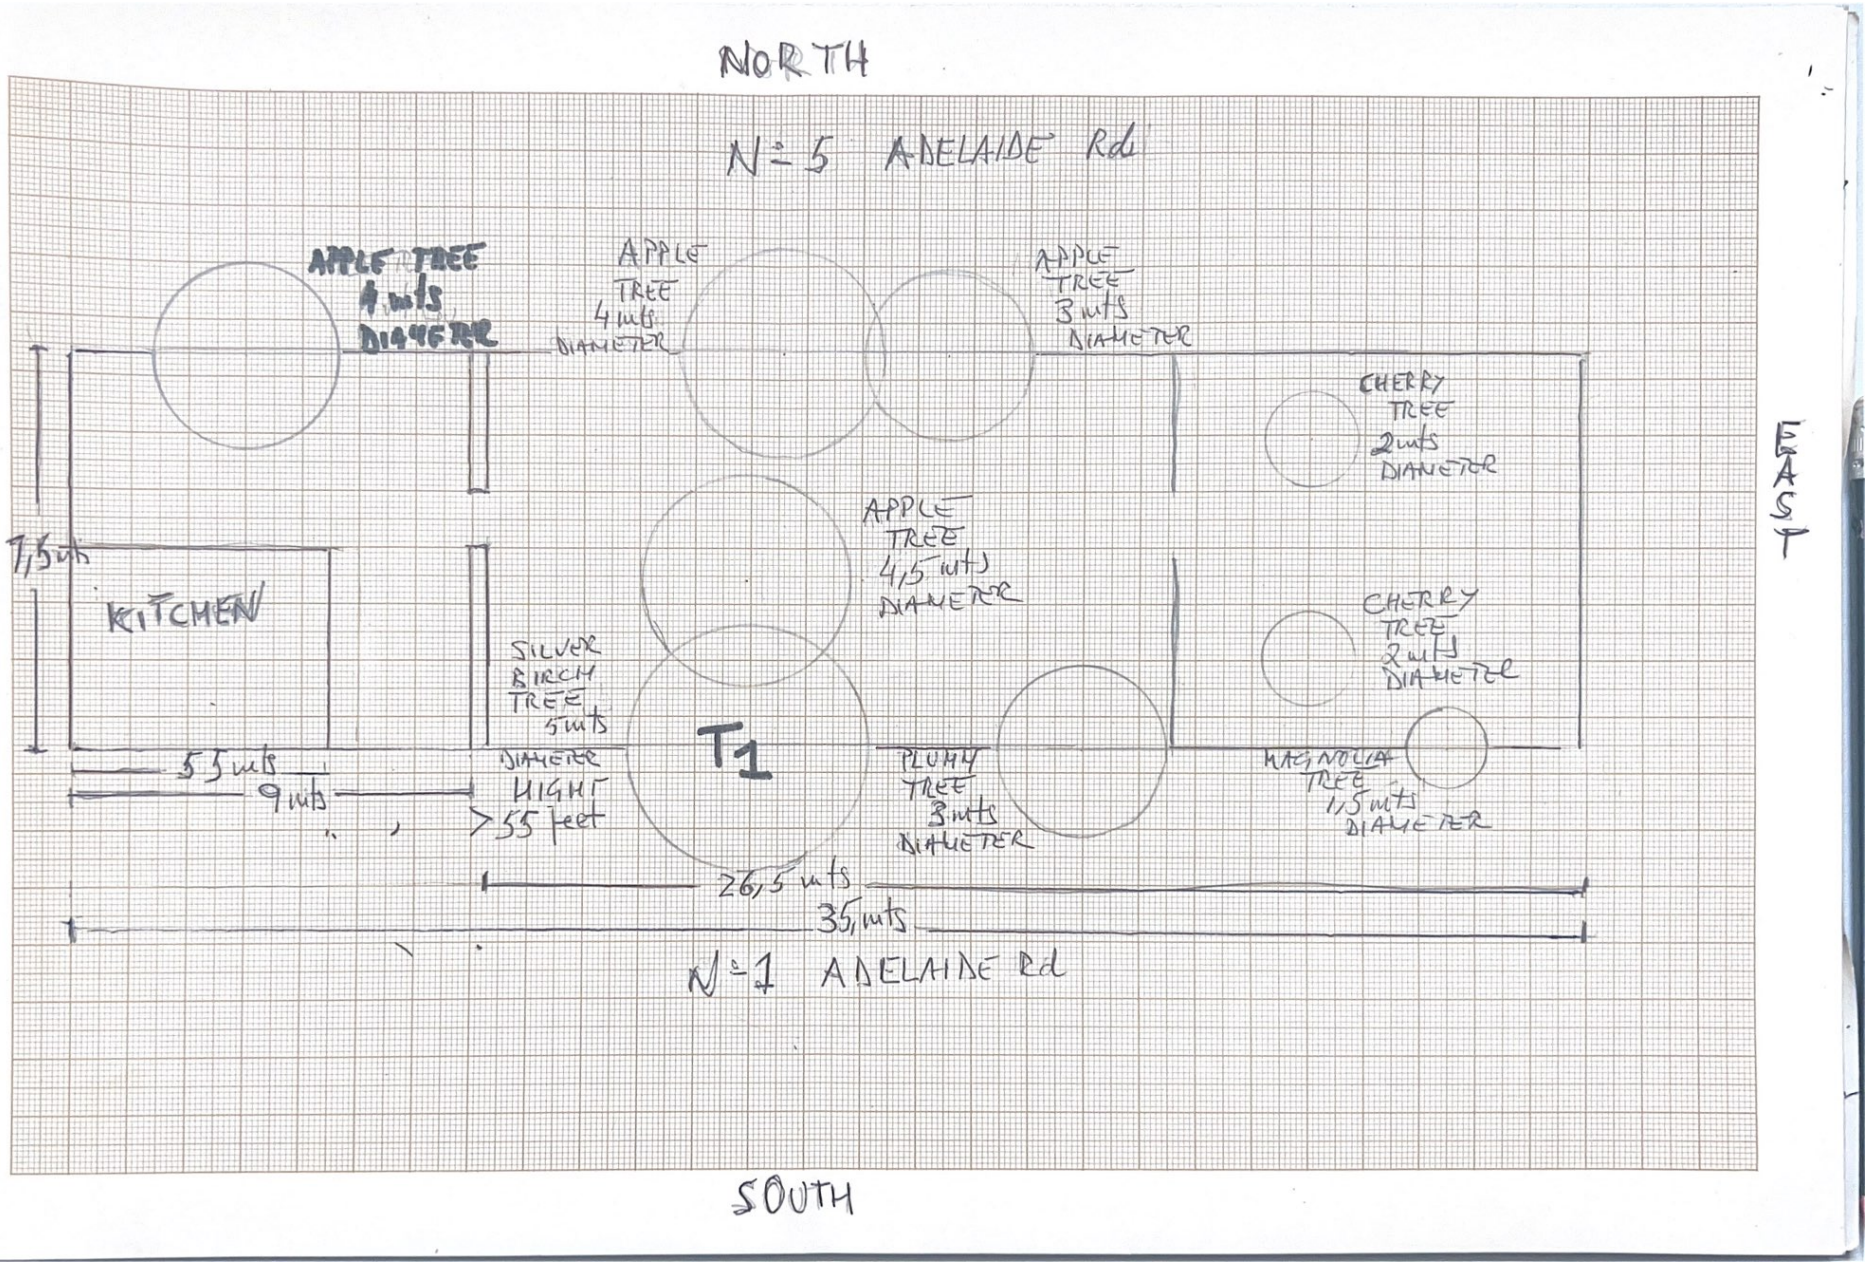
NORTH
N-5 ADELAIDE Rd
APPLE TREE 4 mts DIAMETER
APPLE TREE 4 mts DIAMETER
APPLE TREE 3 mts DIAMETER
CHERRY TREE 2 mts DIAMETER
APPLE TREE 4,5 mts DIAMETER
CHERRY TREE 2 mts DIAMETER
WEST
EAST
7,5 mts
KITCHEN
SILVER BIRCH TREE 5 mts DIAMETER
HIGHT >55 feet
T1
PLUMY TREE 3 mts DIAMETER
MAGNOLIA TREE 1,5 mts DIAMETER
5,5 mts
9 mts
26,5 mts
35,1 mts
N-1 ADELAIDE Rd
SOUTH