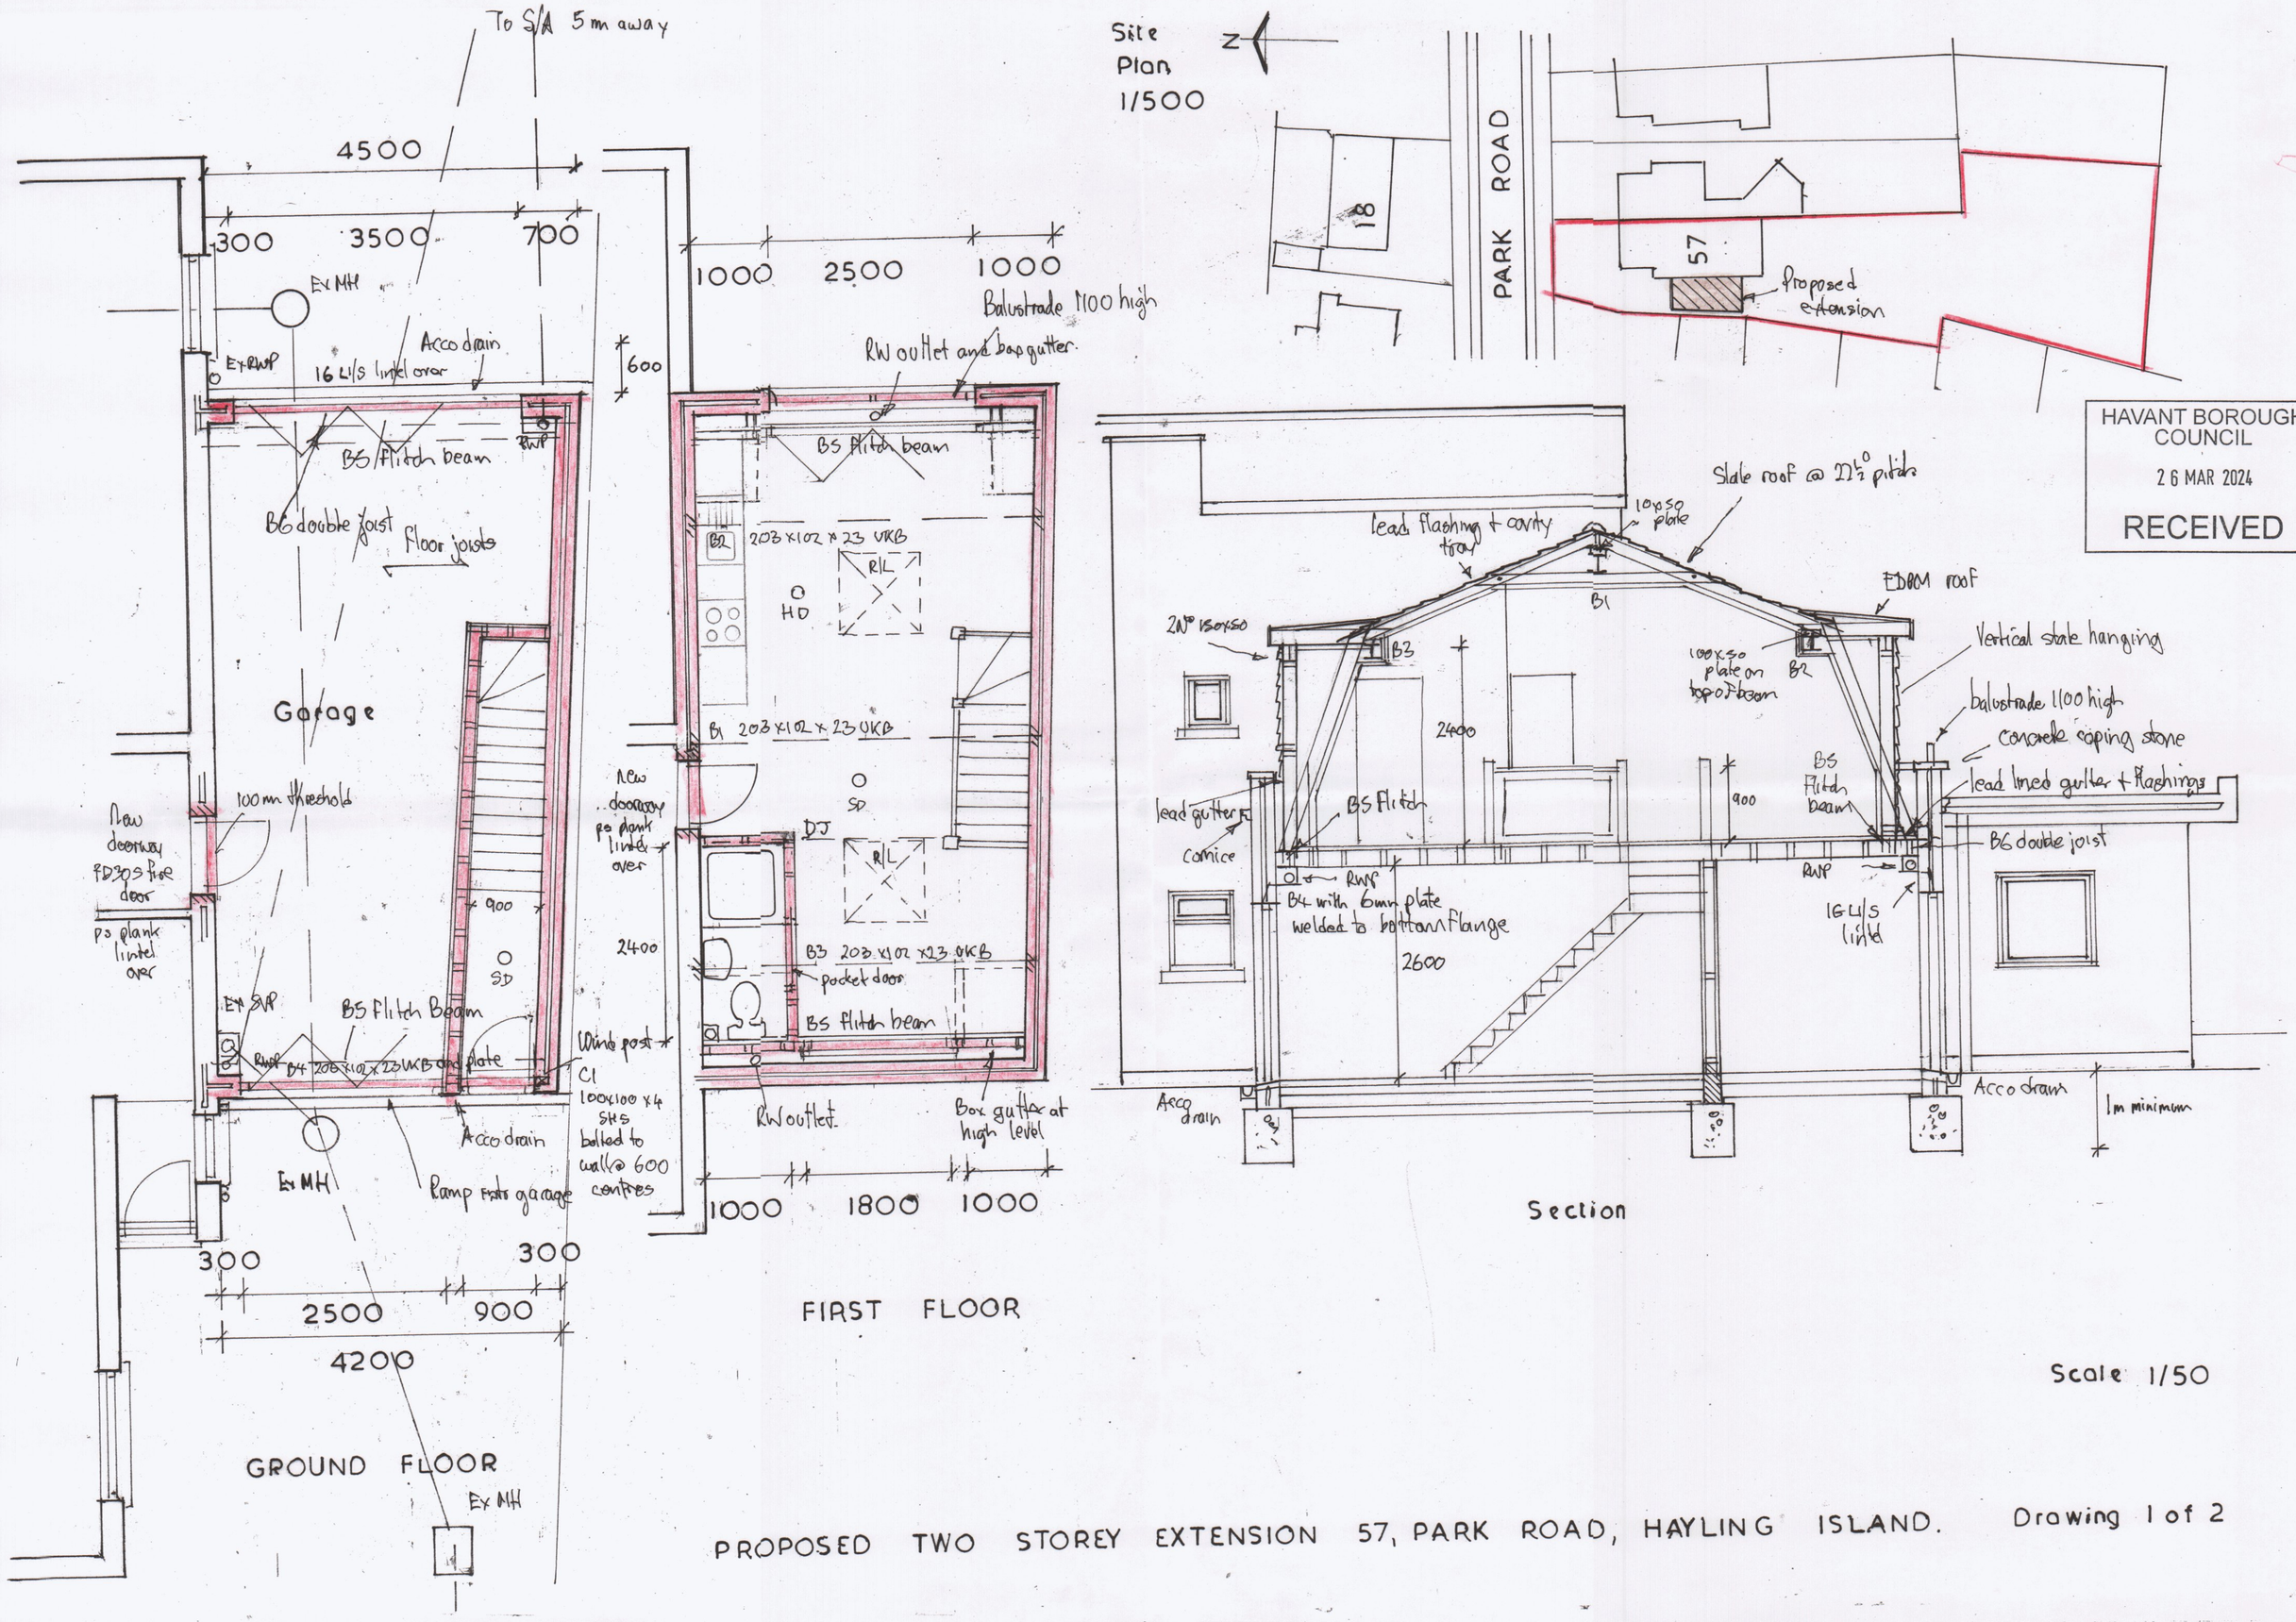

Site Plan 1/500

Section

HAVANT BOROUGH COUNCIL
26 MAR 2024
RECEIVED

Scale 1/50

PROPOSED TWO STOREY EXTENSION 57, PARK ROAD, HAYLING ISLAND. Drawing 1 of 2