PLANNING

paper scale bar 1:1 [mm]
50 20 10 0
10
20
50

Key:
Site Boundary

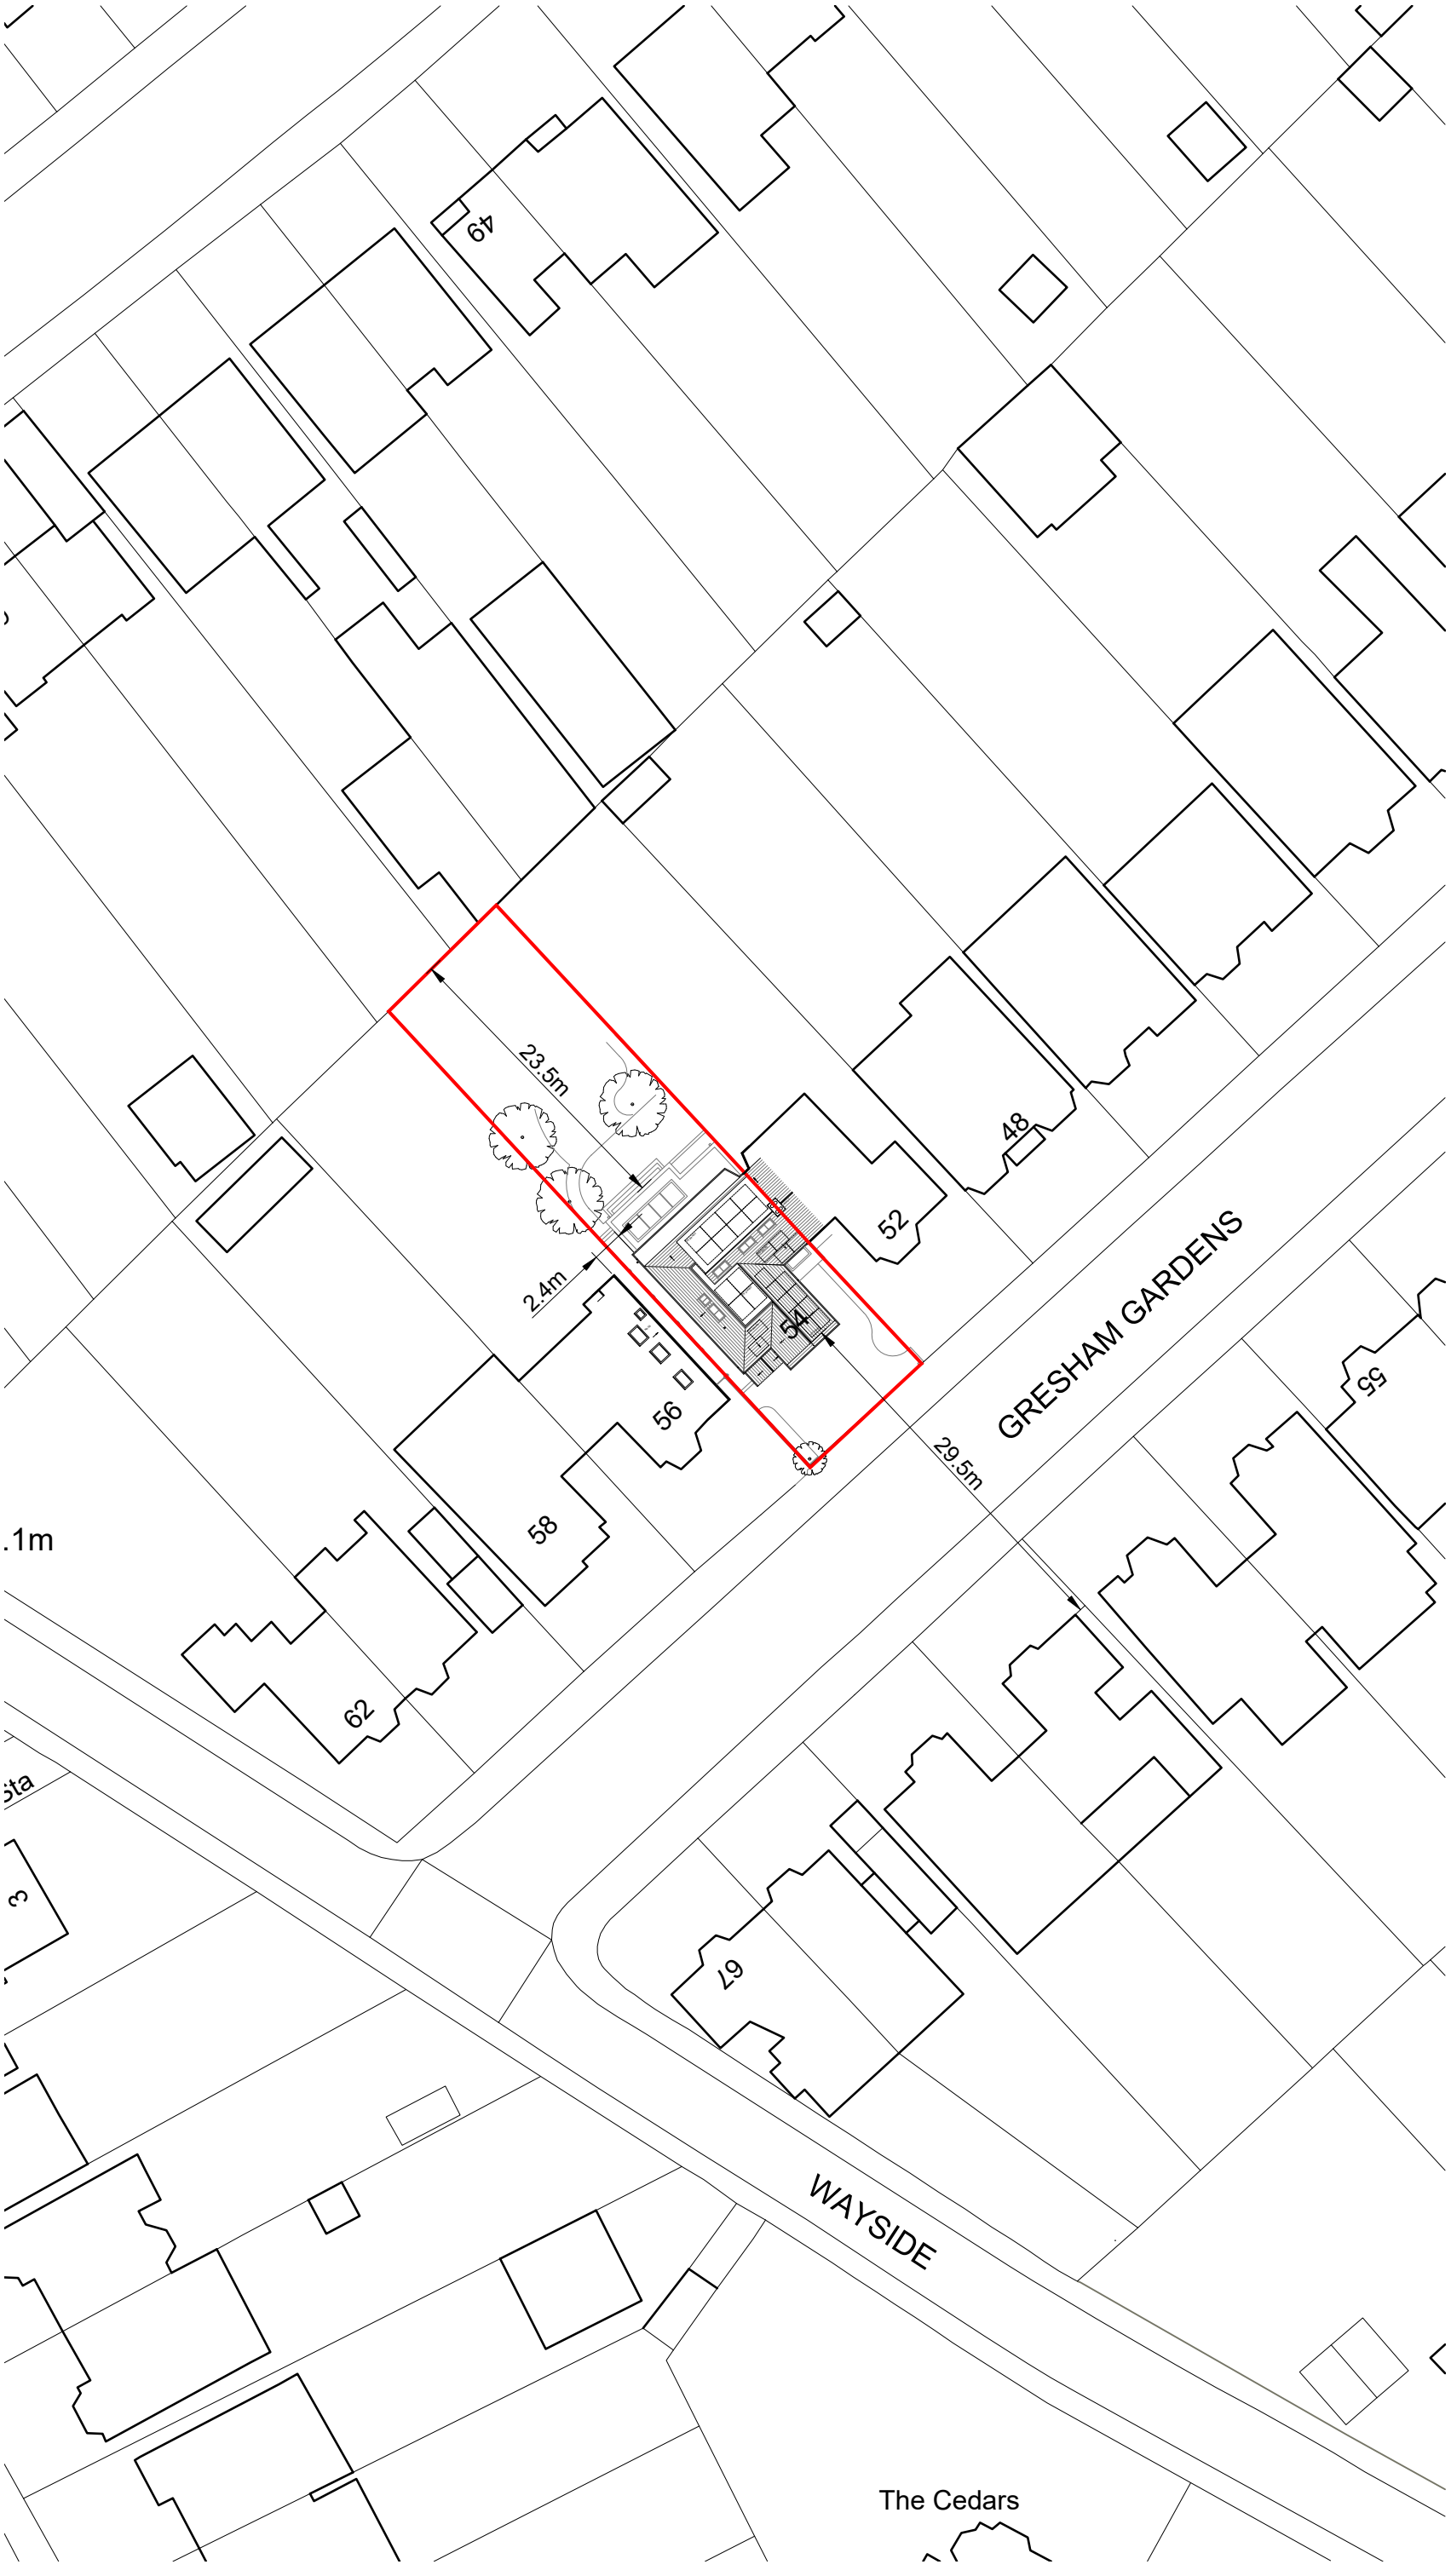

0 5 10 20
scale bar 1:500 [m]

N

Rev.	Date	Description
P1	08.04.24	Initial issue

NEWTON
ARCHITECTURE LTD

e info@newtonarchitecture.co.uk

Project
54 Gresham Gardens

Title
Proposed Block Plan

Drawing no.
2037 - 4003

Date	Rev.	Scale
08.04.24	P1	1:500@A3

© Newton Architecture Ltd