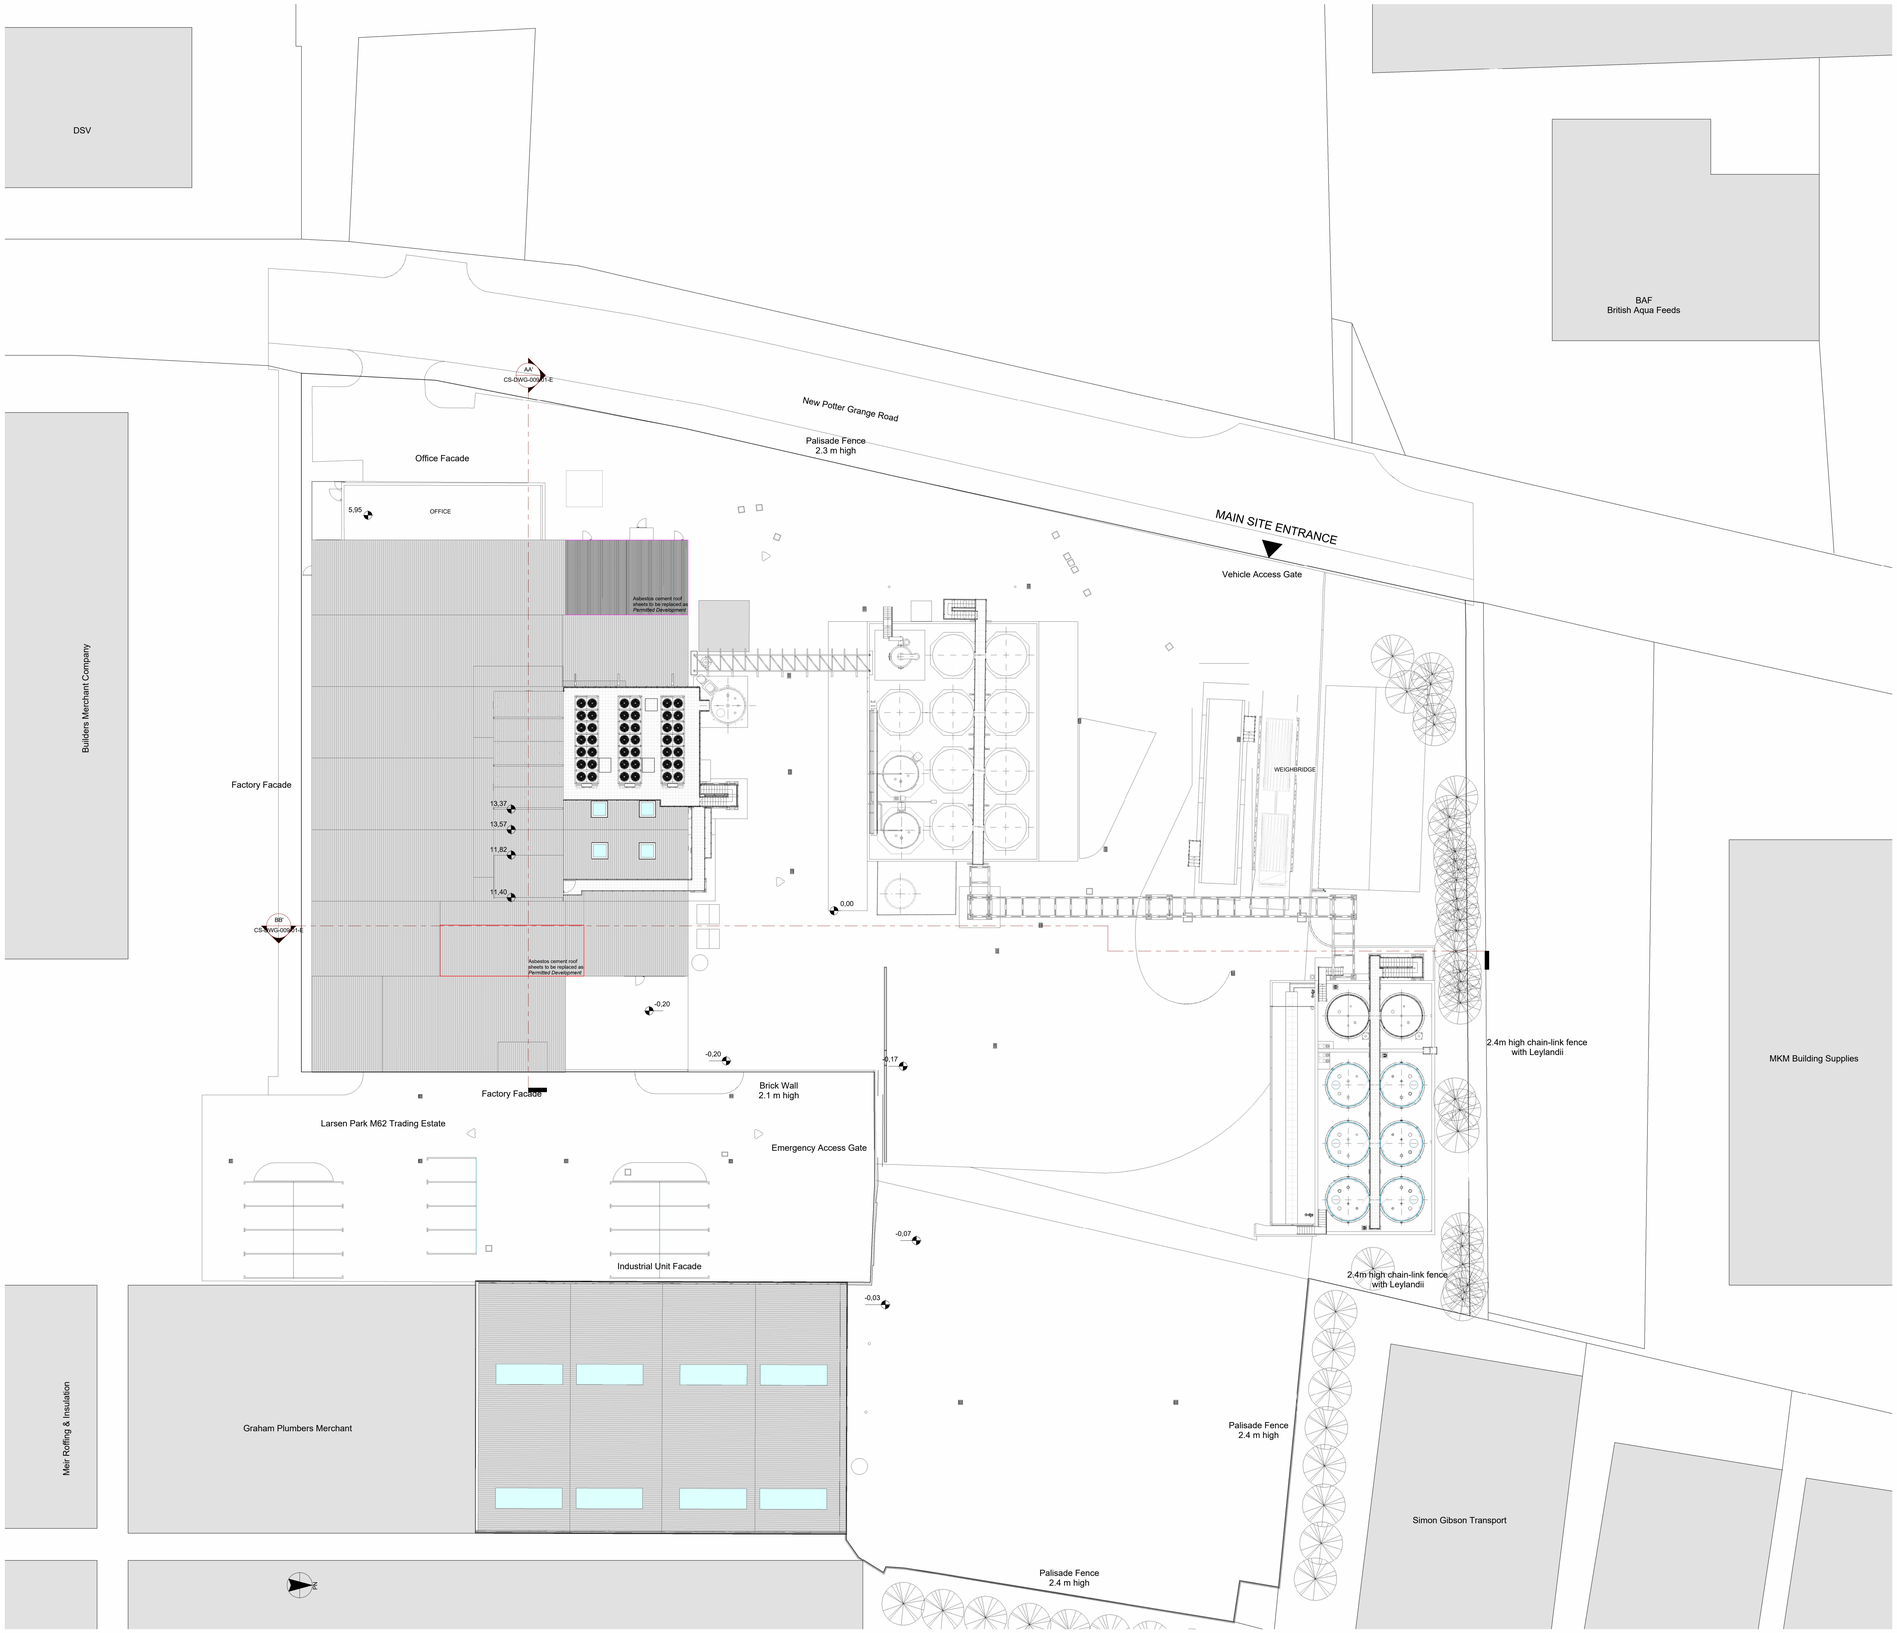

0m 2m 5m 10m 20m

NOTE: levels given are above Finished Ground Floor Level at +00.00 not true datum

REV	DATE	REVISION DESCRIPTION	EXECUTED	CONTROLLED	APPROVED	CLIENT CHECK
01	06/09/2023	FIRST ISSUE	KREJ-FPa	M. BENUZZI	M. BENUZZI	

CONTRACTOR:
VTU
VTU-Engineering Italia S.r.l.
Via G. di Vittorio 16
I-39100 Bolzano

PROJECT NO: KEM-IB27
DRAWING NO: KEM-IB27-CS-DWG-002.01-E
CONTRACT NO:
FILE NO: KEM-IB27-CS-DWG-002.01-E

PROJECT NO:
DRAWING NO:
CONTRACT NO:
FILE NO:

OWNER:
Kemira
Kemira Chemicals UK Ltd
New Potter Grange Road 5
Goole - East Yorkshire - DN14 6BZ, UK
Phone +44 1274 517460

ORIGINAL STAMP:

SUBJECT:
GOOLE EXPANSION PROJECT II
BEFORE-General Plot Plan

DRAWING NO: KEM-IB27-CS-DWG-002.01-E
SCALE: 1:200
FILE NO: KEM-IB27-CS-DWG-002.01-E
SHEET NO: 01 of 01

THIS DOCUMENT IS PROPERTY OF VTU ENGINEERING ITALIA AND HOLDING COPYRIGHT THAT DISCLOSURE HAS BEEN LAWFULLY MADE TO THEM AND ANY REPRODUCTION OR DISCLOSURE SHALL BE SUBJECT TO SPECIFIC PRIOR AUTHORISATION.