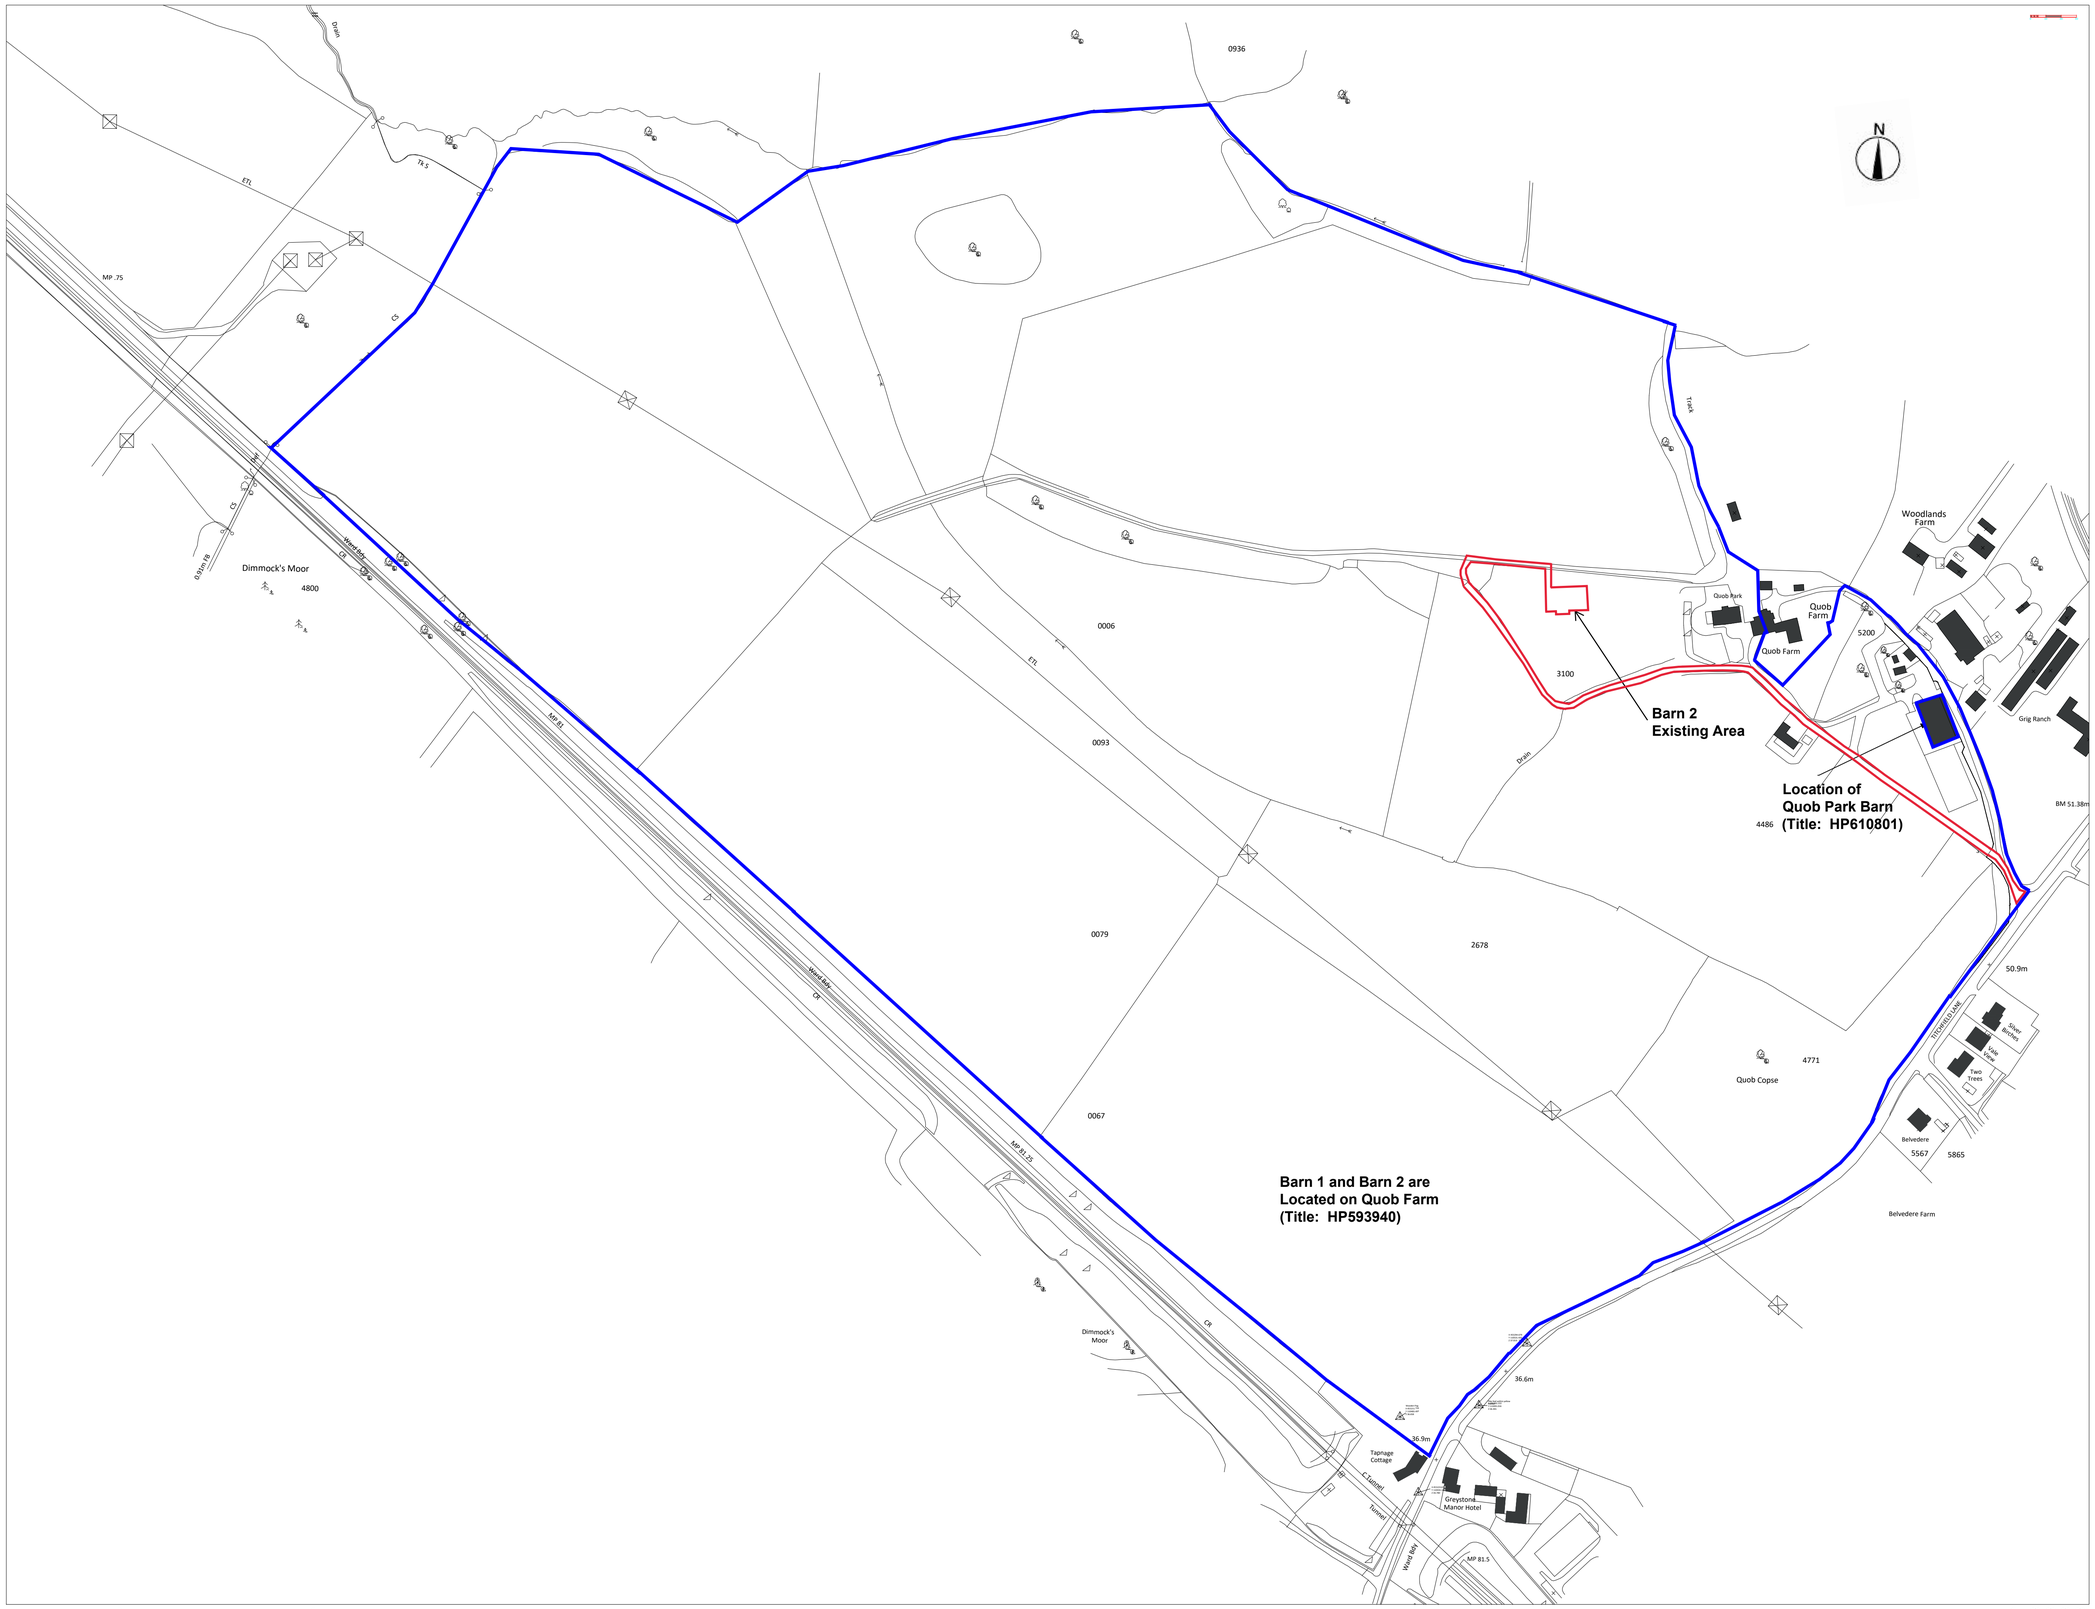

site location plan

1:2000

AMENDMENTS	DATE
. .	.

CLIENT
QUOB PARK

PROJECT
BARN 2 AT QUOB PARK
to be Located on Quob Farm
(Title: HP593940)

DRAWING TITLE
SITE LOCATION PLAN BARN 2
PRIOR EXISTING AREA

DATE
SEPTEMBER 2023

SCALE
1:2000 @ A1 1:4000 @ A3

DRAWING No.
21A_016 01

REVISION
.

MARTIN RALPH
ARCHITECTS
RIBA
CHARTERED ARCHITECTS
SURVEYORS & ENGINEERS
Chartered Practice
Part of THE MARTIN RALPH GROUP

11 Dragoon House
Hussar Court
Brambles Business Park
Portsmouth
Hampshire
PO7 7SF

www.martinralph.co.uk
info@martinralph.co.uk

T. 023 9225 7711
F. 023 9225 7712