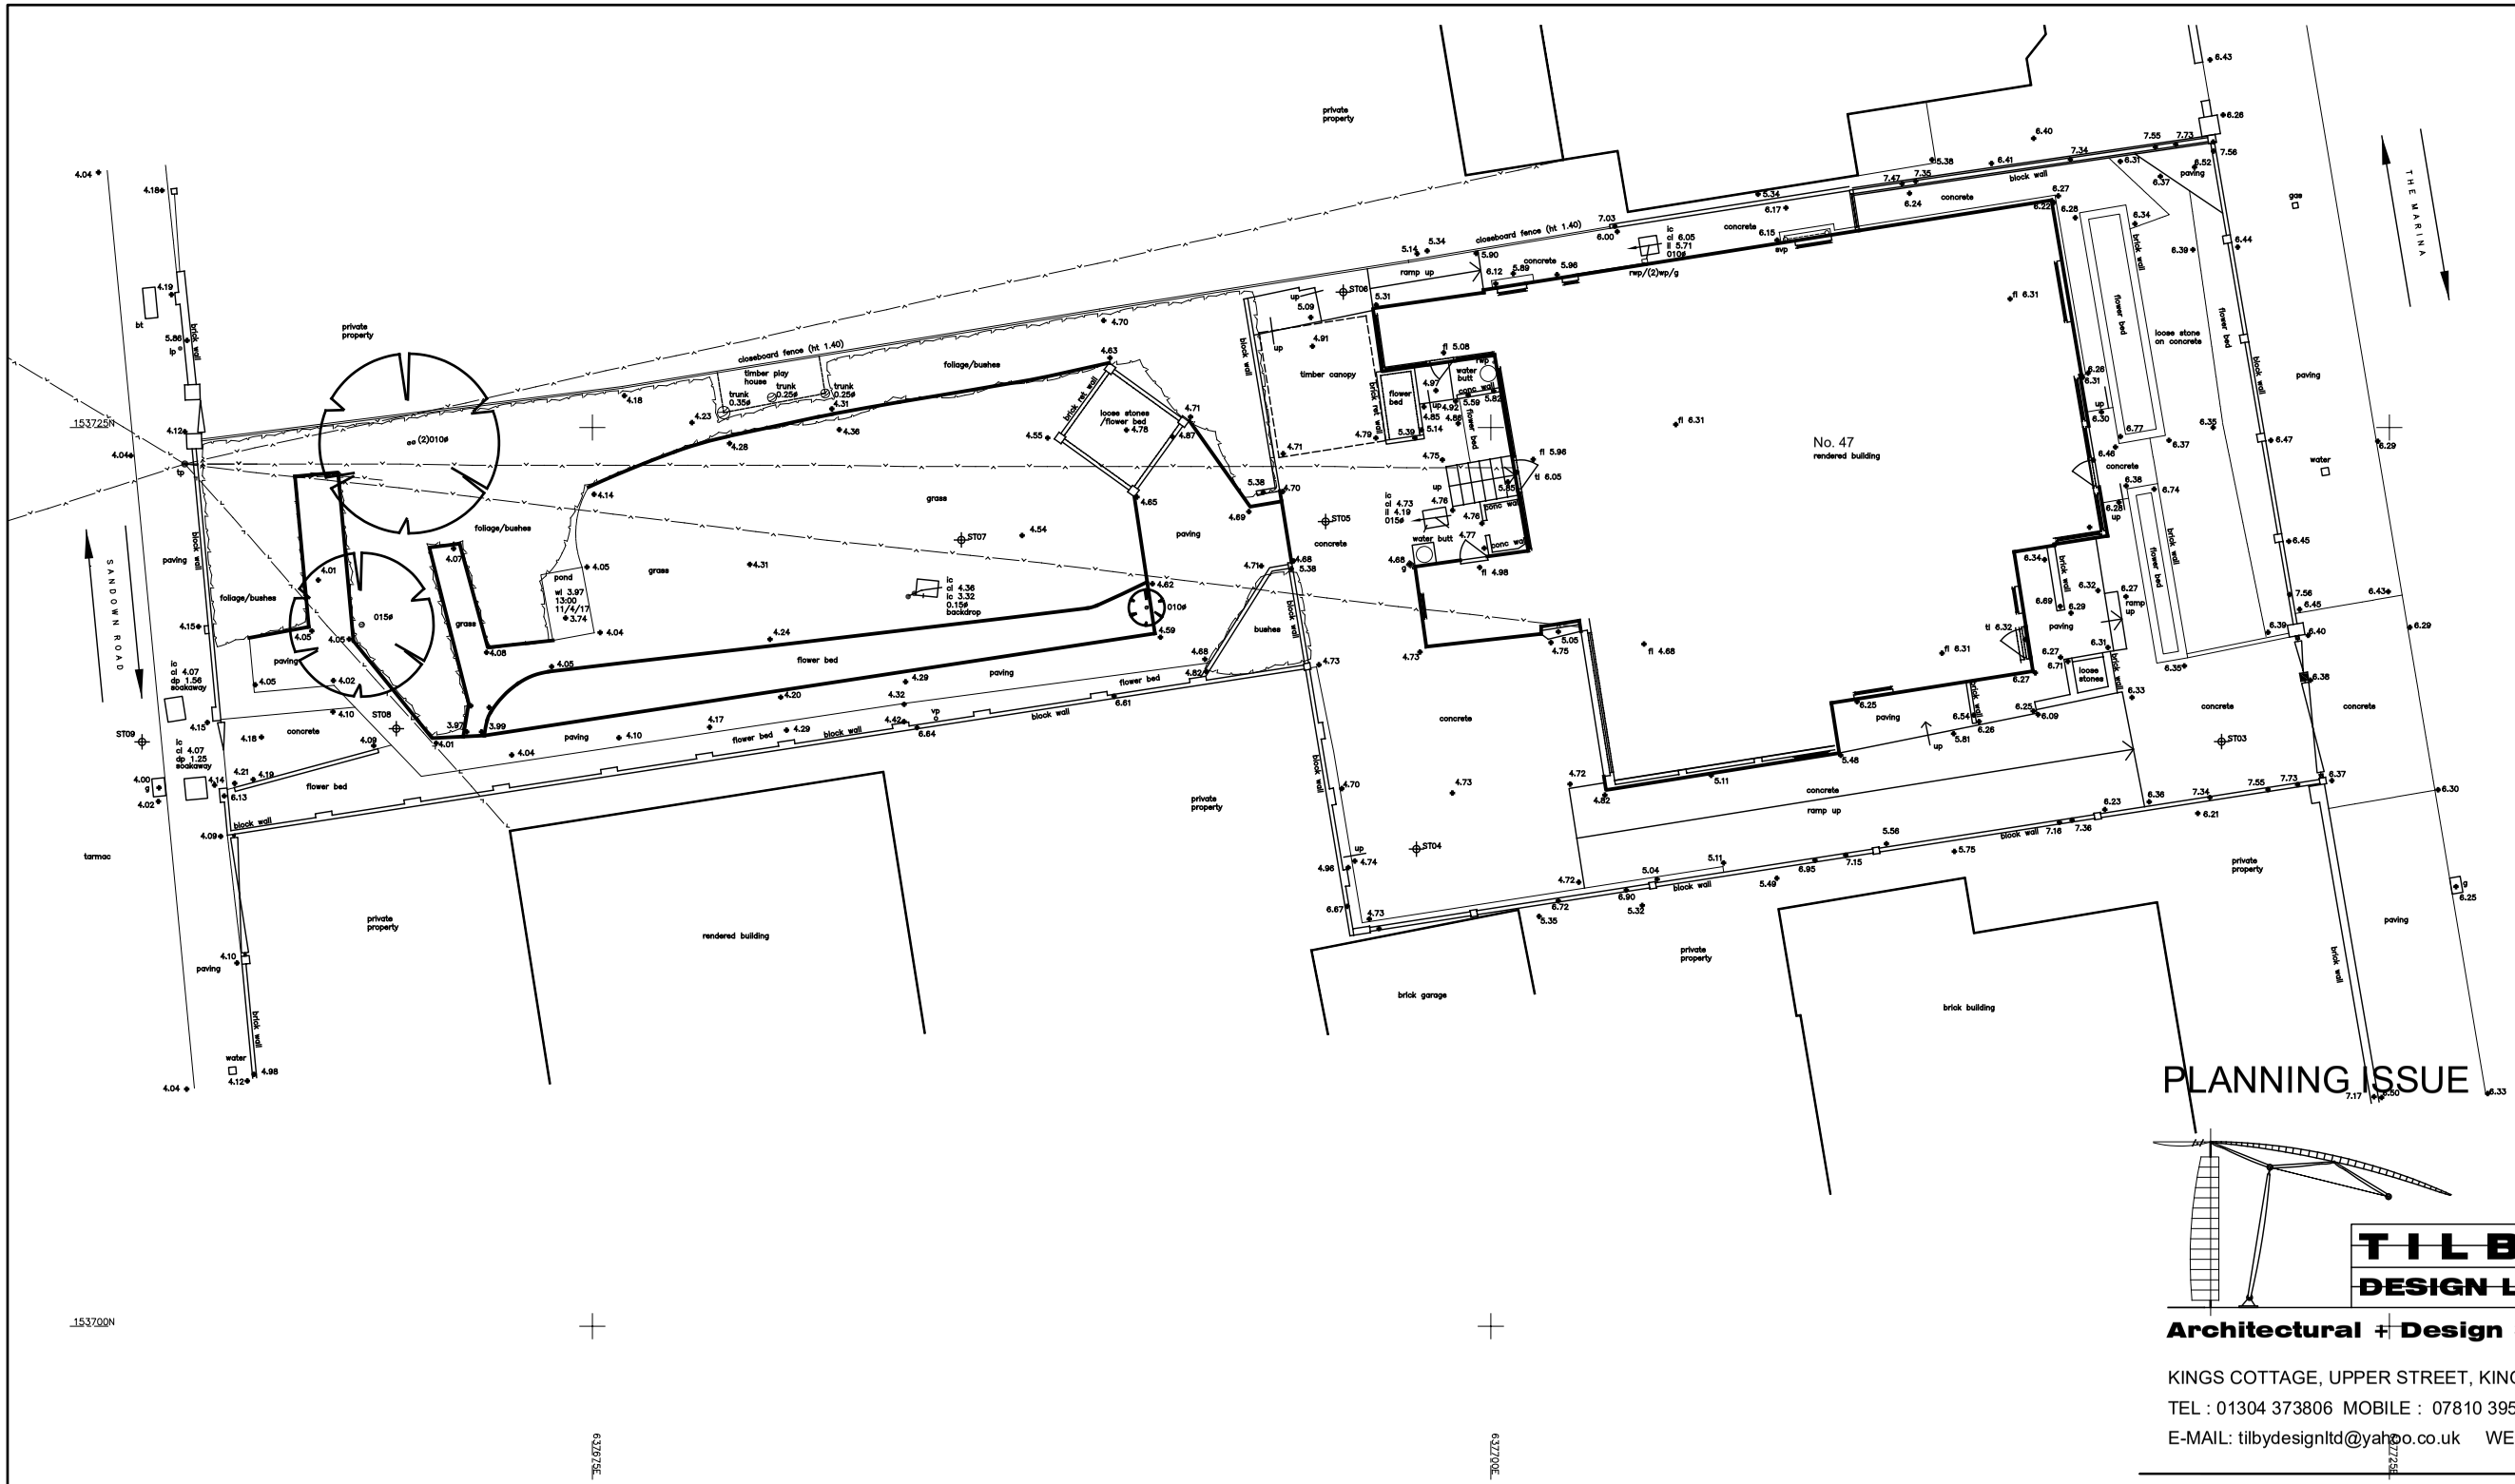

PLANNING ISSUE

SITE LAYOUT PLAN - AS EXISTING

SCALE BAR 1:200

0m 10m

NORTH

REVISIONS:

TILBY DESIGN LTD.

Architectural + Design Services

KINGS COTTAGE, UPPER STREET, KINGSDOWN, DEAL, KENT. CT14 8BJ.
TEL : 01304 373806 MOBILE : 07810 395968
E-MAIL: tilbydesignltd@yahoo.co.uk WEBSITE: tilby-design-ltd.com

Client

MR & MRS TAYLOR-JONES

Project

PROPOSED REAR ANNEXE EXTENSION ASSOCIATED WITH HOUSE - 47 THE MARINA, DEAL, KENT. CT14 6NP.

Drawing Title

AS EXISTING - SITE LAYOUT PLAN

Date	Scale	Drawn by
OCT. 2020	**1:200 @ A3**	**DCT**

Project No.	Drawing No.	Revision
2020(21)	**02**	