North

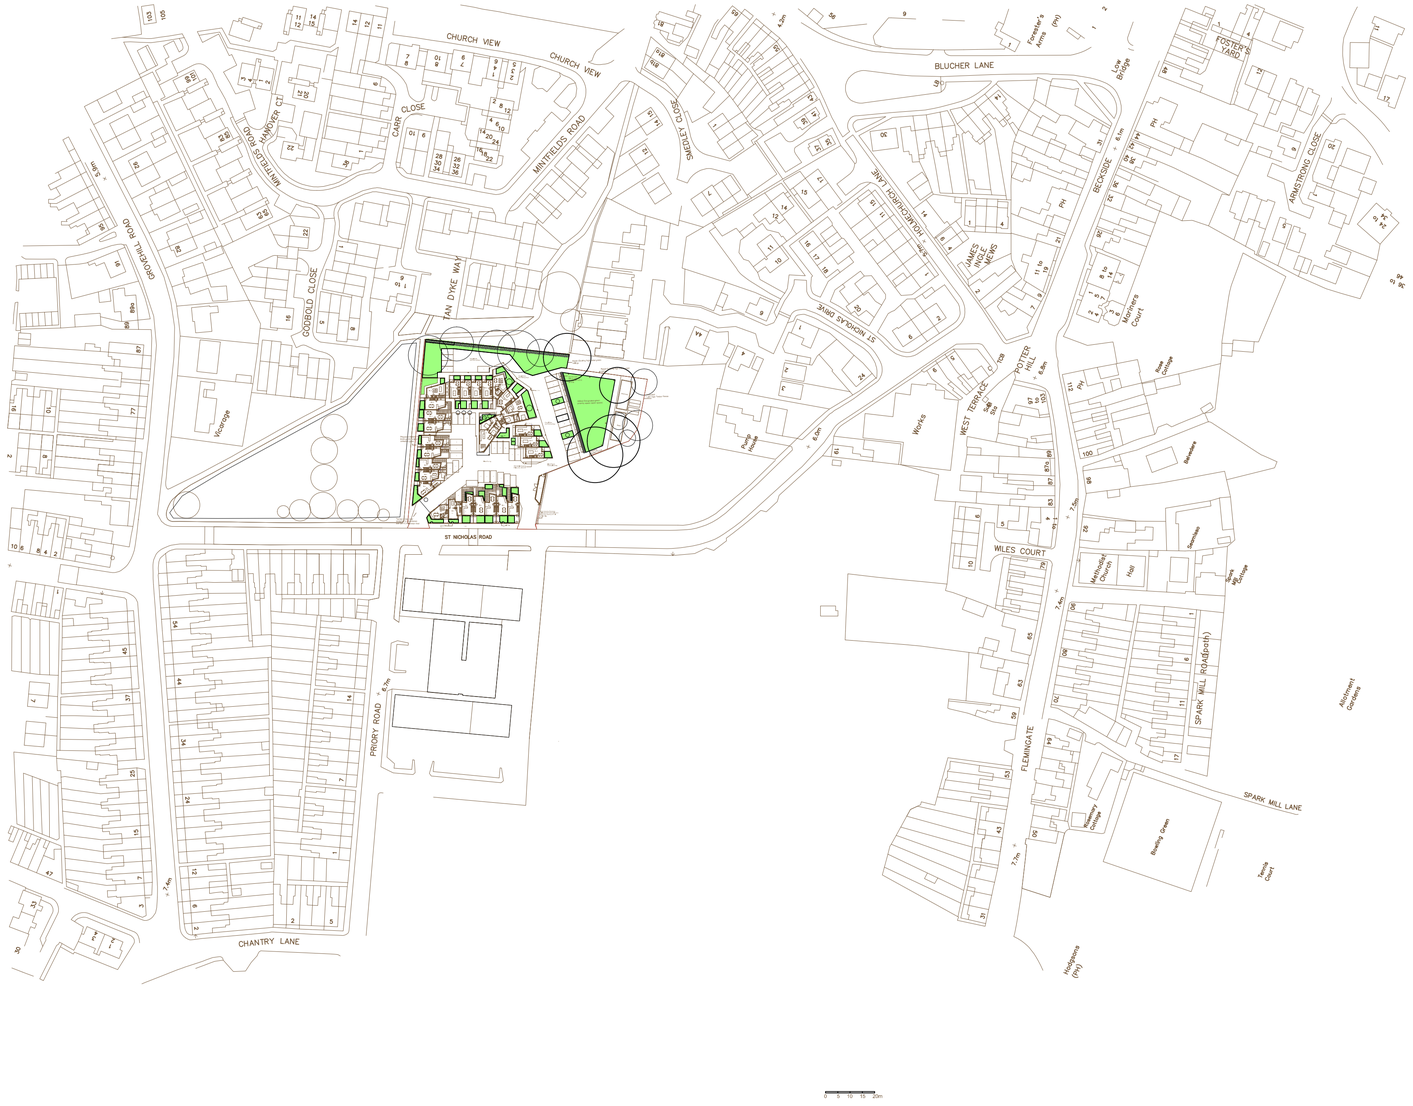

ST NICHOLAS ROAD BEVERLEY FORD WATER LTD	BLOCK PLAN	Print @ A1 Size	Date 28-2-2024 Drawing no 2024-105 Scale 1:1250