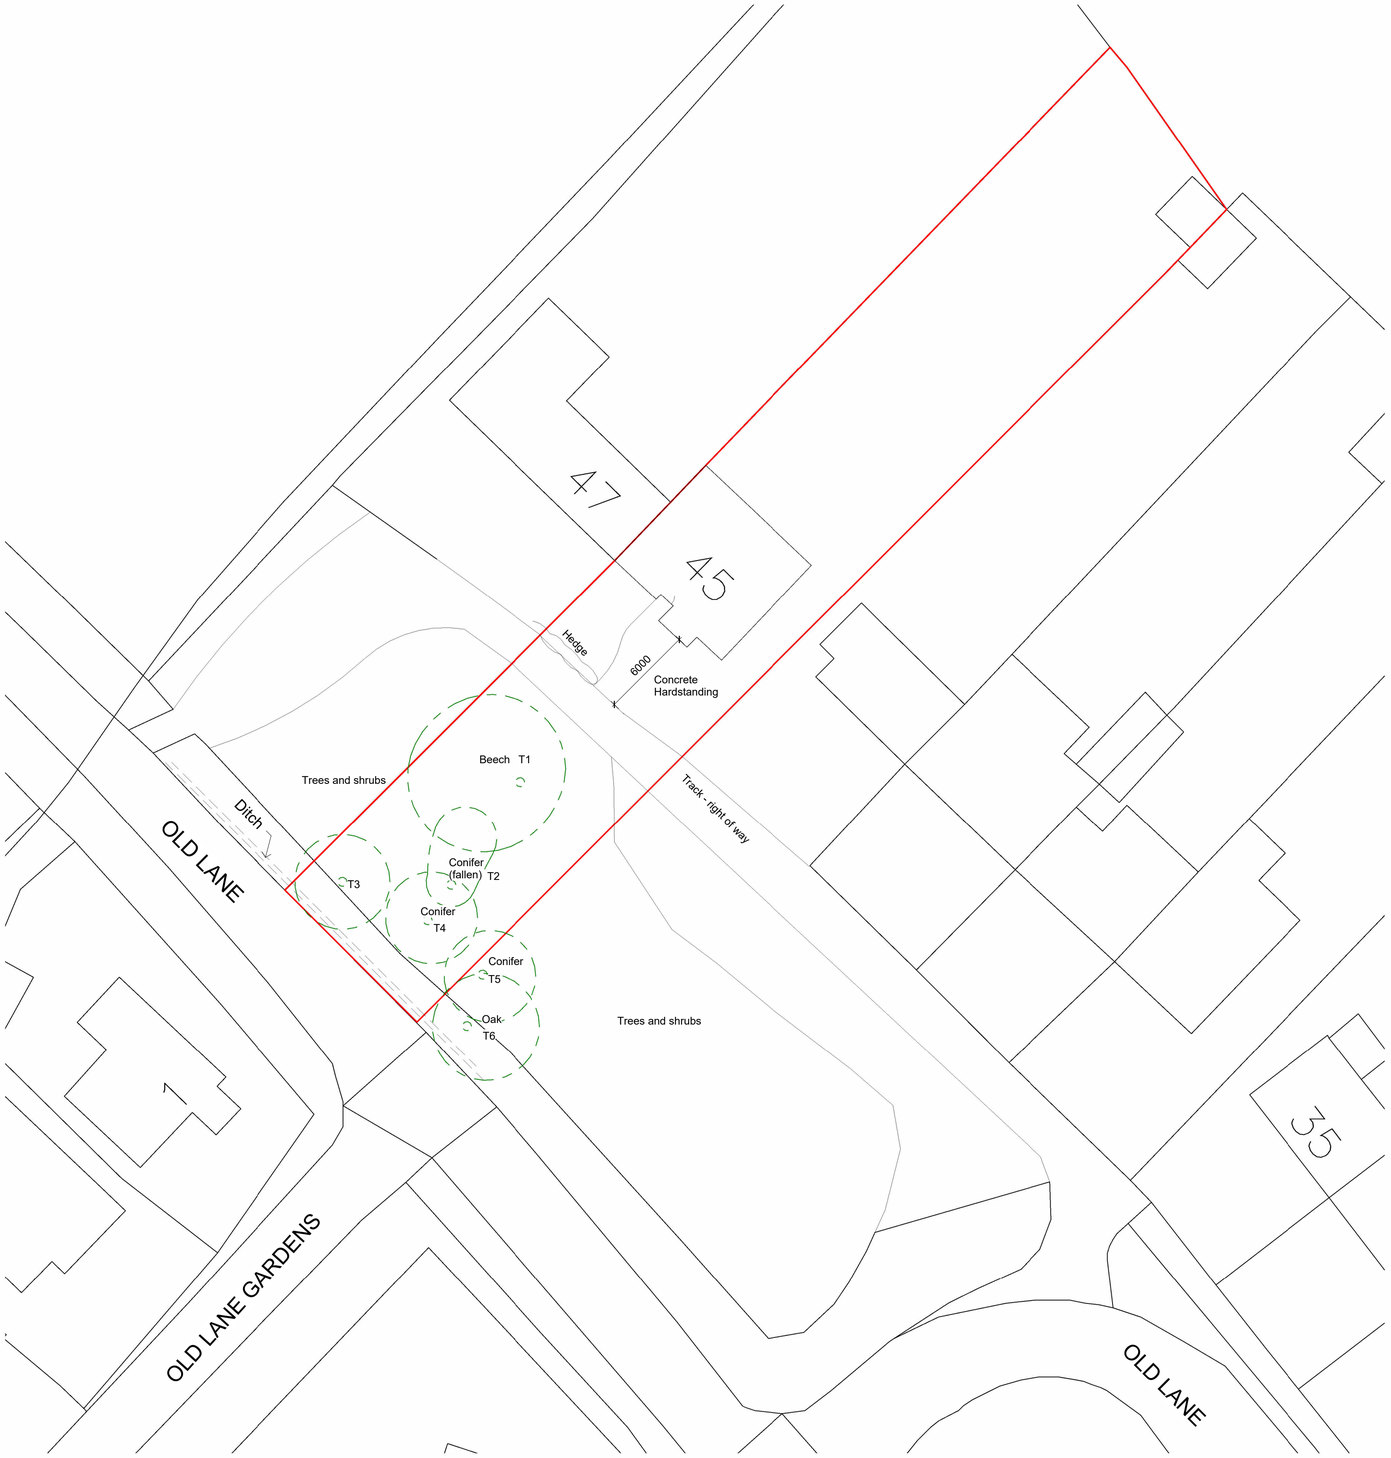

EXISTING SITE PLAN

1 : 200

0 2 4 6 8 10m

North

DO NOT SCALE FROM THIS DRAWING FOR CONSTRUCTION PURPOSES

0 1 2 3 4 5 6 7 8cm

SHEET RULER

Rev	Date	Description
A	09/04/24	Drawn
B	11/04/24	Detail added

PROPOSED NEW ACCESS DRIVE

45 OLD LANE
COBHAM
SURREY
KT11 1NW

EXISTING SITE PLAN

DONOVAN HEWITT
chartered architects
tel: 01372 376236
email: donovan.hewitt@architectsdh.com

Autodesk Docs://1172 45 Old Lane Cobham/CM-1172-01.rvt

Date		Status	
Drawn by	Author	Checked by	Checker

Scale @ A1 1 : 200

Project No 1172- Drg No 01-13 Rev B