Building control drawings

Scale Bar: 1:100

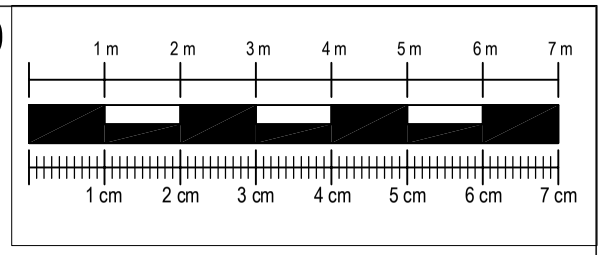

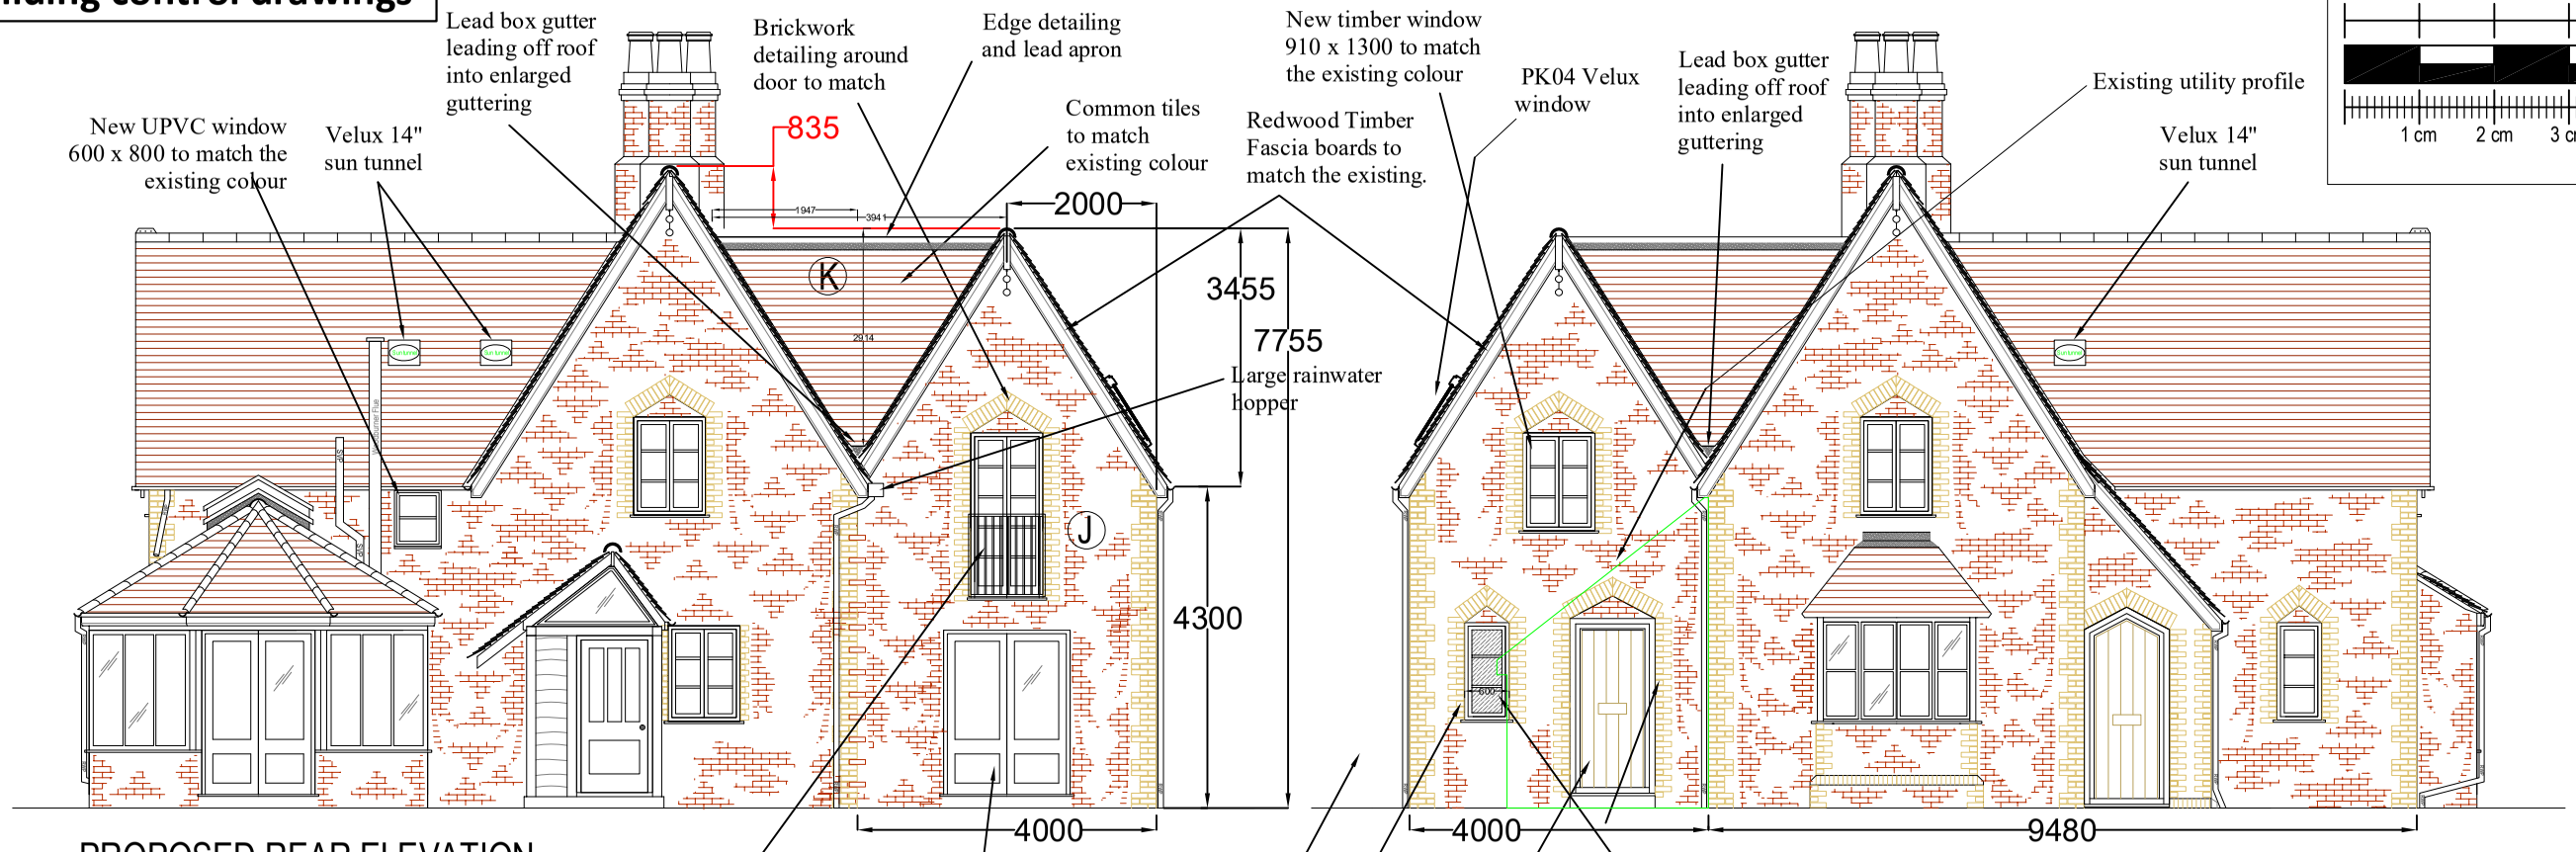

Notes:
The General contractor is responsible for the verification of all dimensions on site and shall inform the contract administrator of any descrepencies.

Scale from this drawing and use figure dimension.

Existing foundations, lintels and wall to be exposed if required by Building Control for assessment and upgrading if found inadequate.

These drawings are copy right protected and are owned by NAW Design Services Ltd. Any un-authorized copying will result in prosecution.

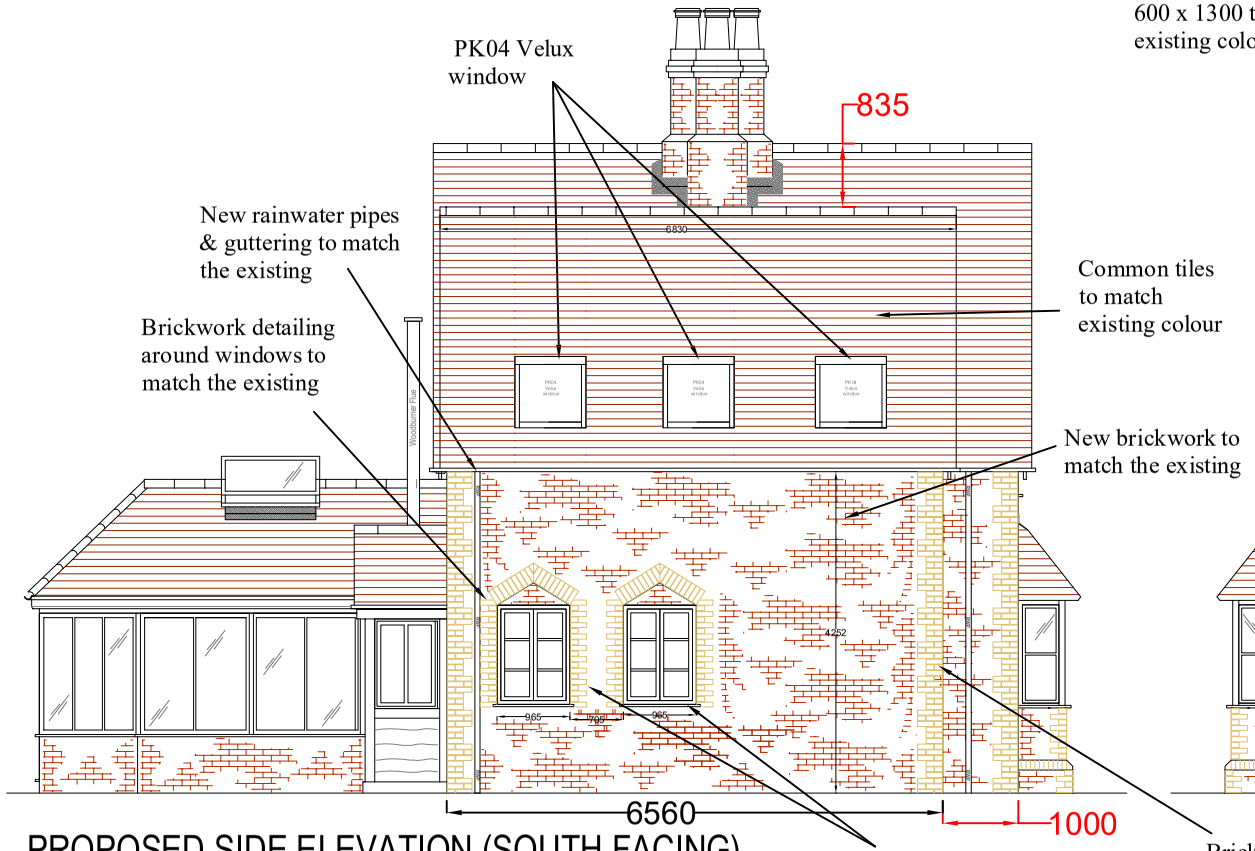

PROPOSED SIDE ELEVATION (SOUTH FACING)

PROPOSED SIDE ELEVATION (NORTH FACING)

NAW		
Date	**Description**	**Rev**

NAW DESIGN SERVICES LTD
477 Chester Road, Trafford
Manchester M16 9HF
Email: nawdesignservices@btinternet.com

DRAWING 14

Project
Purse Ryde Cottage, Westwood Lane, Normandy, GU32JF
2 storey side extension and internal alterations

Client
Tyrone & Elizabeth Bernal-Soria

Title Proposed elevations		**Revision** F
Date 02.04.2024	**Scale** 1/100 @ A3	**Drawn** NAW
Job No. NAW.PRC.011	**Dwg No.** E&P/014	**Checked by** NAW