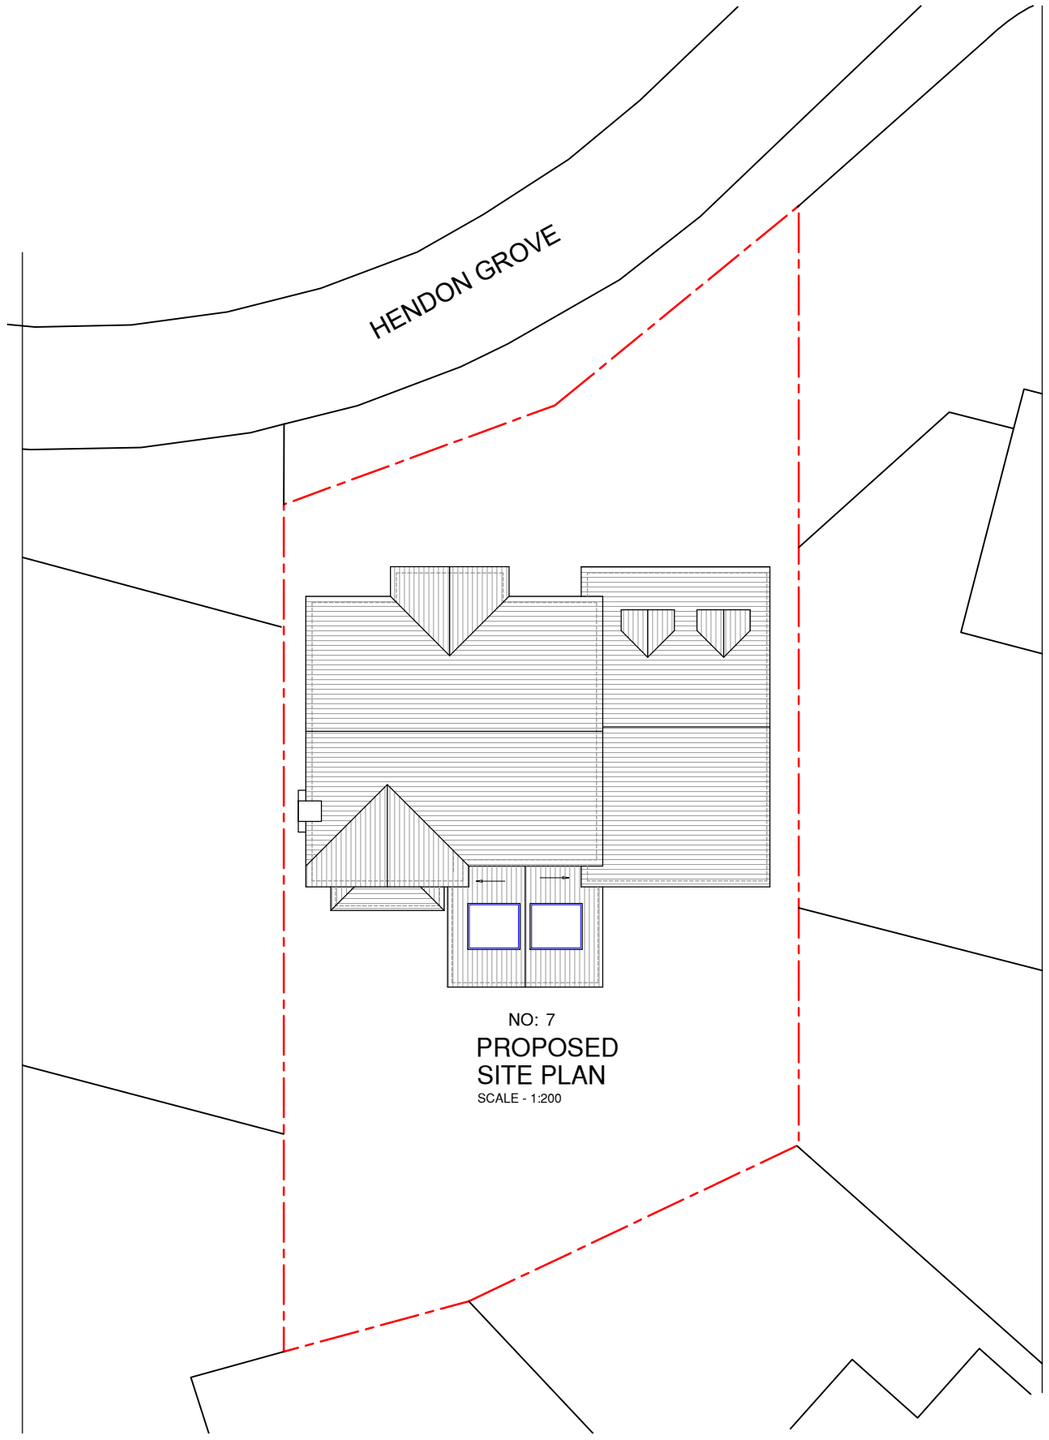


NO: 7

PROPOSED SITE PLAN

SCALE - 1:200

0m 5m 10m 15m 20m

SCALE @ 1:200




PROPOSED SECTION A - A

0m 1m 2m 3m 4m 5m

SCALE @ 1:100

NOTES :
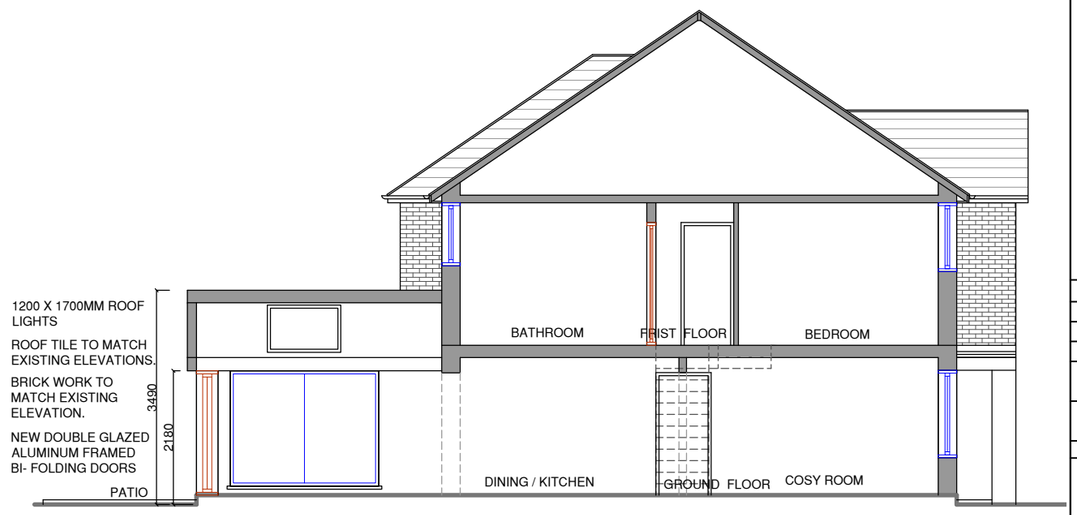
| Date | Revisions |
|---|---|

SJR DESIGN LTD.

(ARCHITECTURAL DESIGN & CONSULTANT)

Client MR. & MRS. AMARJIT CHADHA
MR. SANJIV & RAJIV CHADHA

Job Title

7 HENDON GROVE
EPSOM,SURREY
KT19 7LH

Drawing Title

PROPOSED SITE PLAN AND SECTION

Scale: 1 : 200 / 100 ( A3 )

Date: MARCH 2024

Checked by: Drawn by: RS

Drg No. TP/651/05

Rev.