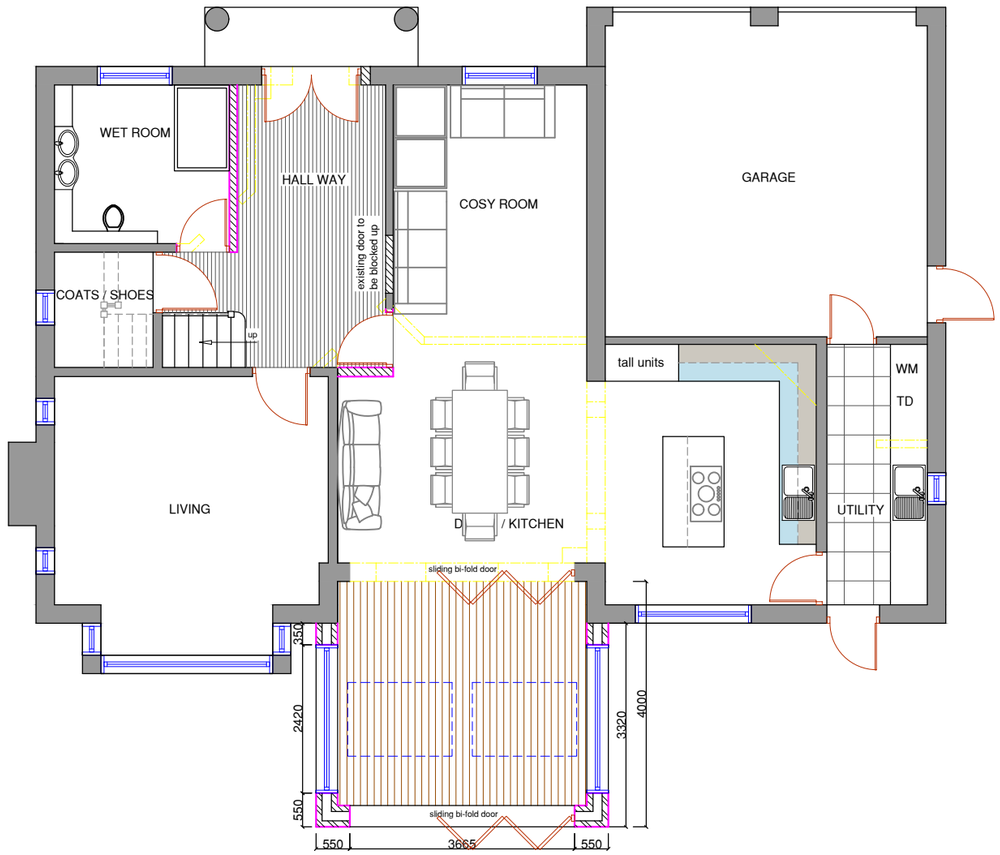

NO.7
PROPOSED GROUND FLOOR PLAN

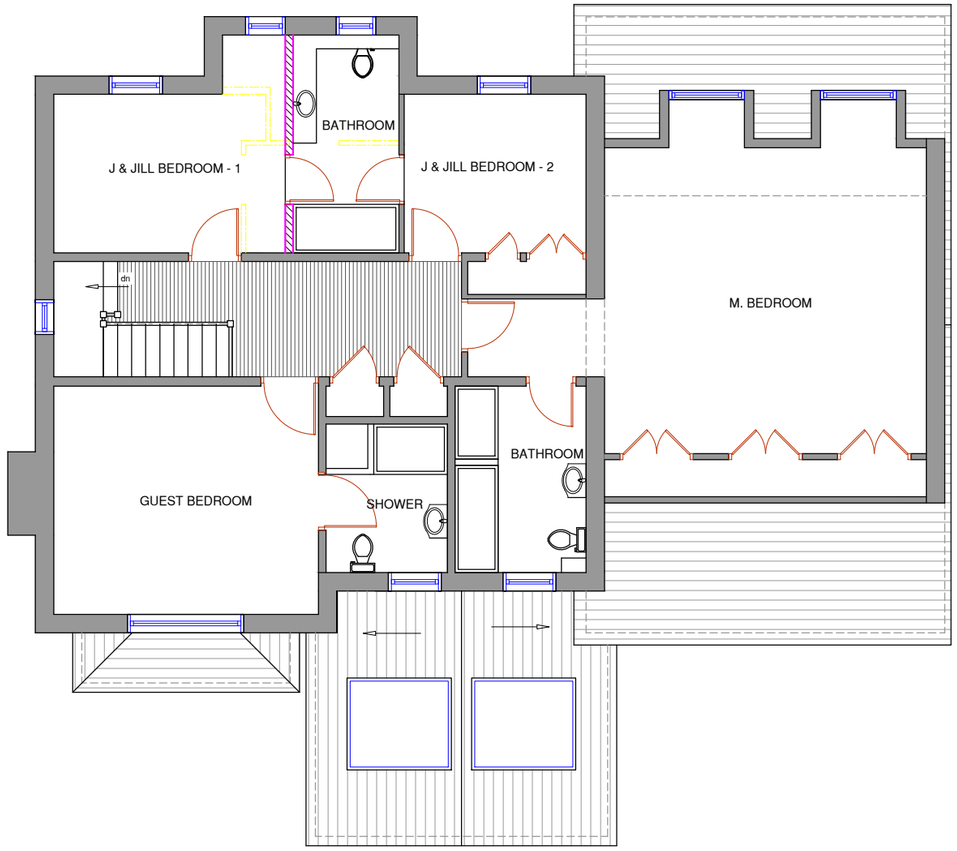

NO.7
PROPOSED FIRST FLOOR PLAN

0m 1m 2m 3m 4m 5m
SCALE @ 1:100

NOTES :

Date	Revisions

SJR DESIGN LTD.
(ARCHITECTURAL DESIGN & CONSULTANT)

Client MR. & MRS. AMARJIT CHADHA
MR. SANJIV & RAJIV CHADHA

Job Title

7 HENDON GROVE
EPSOM,SURREY
KT19 7LH

Drawing Title

PROPOSED FLOOR PLANS

Scale: 1 : 100 (A3)
Date: MARCH 2024
Checked by: Drawn by: RS

Drg No. TP/651/04
Rev.