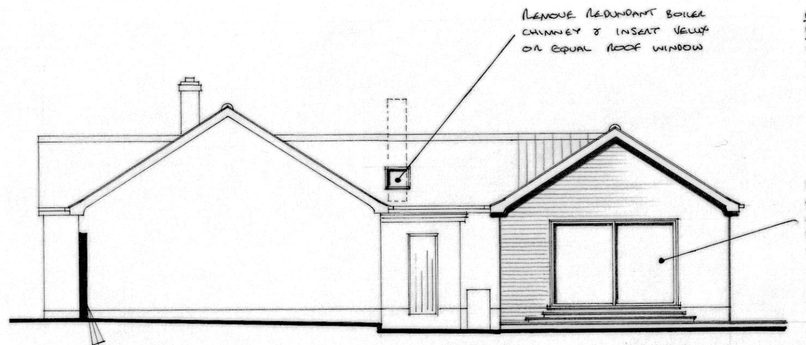

SOUTH EAST ELEVATION 0 1 2 3 1:100

NORTH EAST ELEVATION

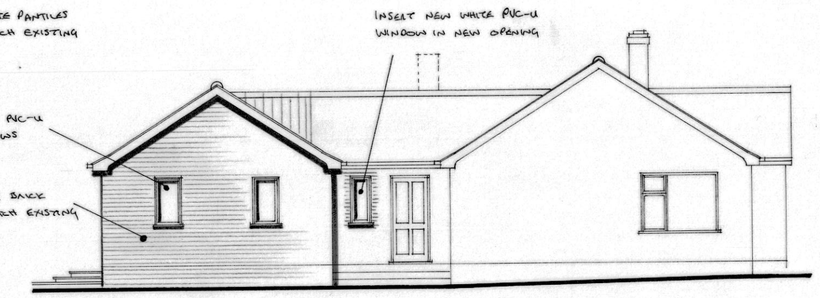

NORTH WEST ELEVATION

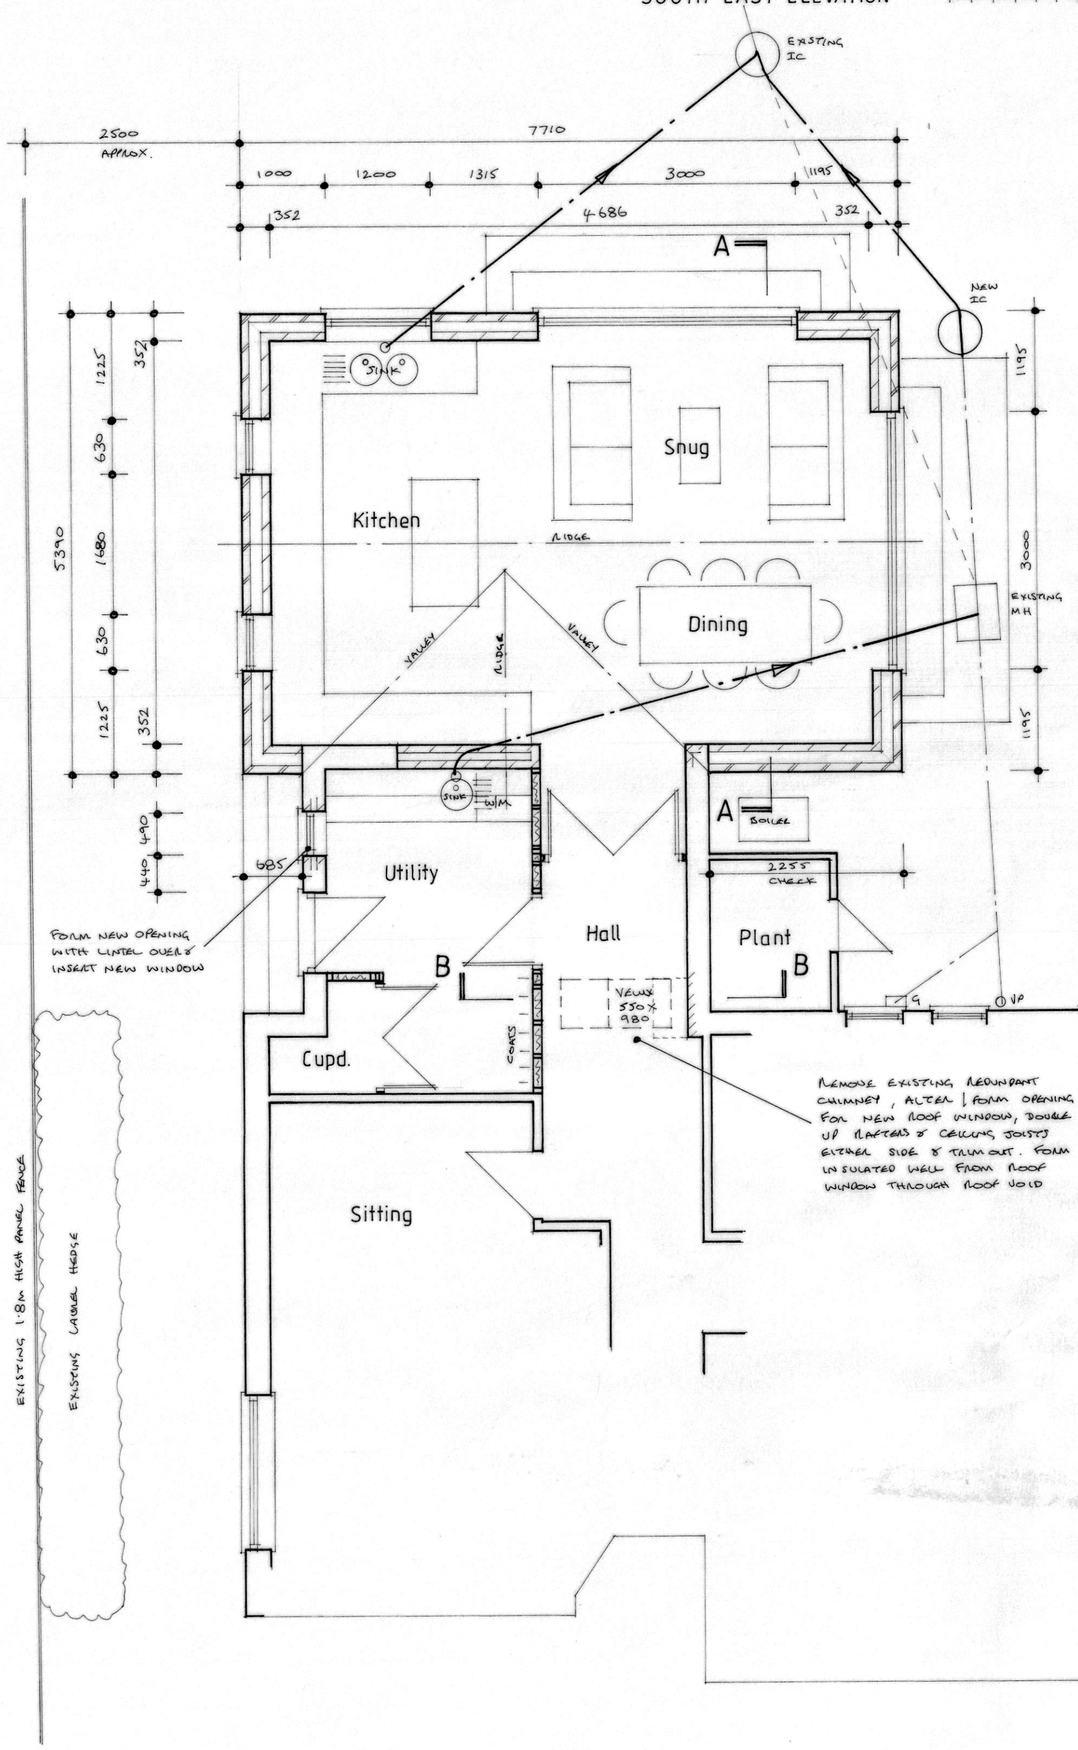

GROUND FLOOR PLAN 0 1 2 1:50

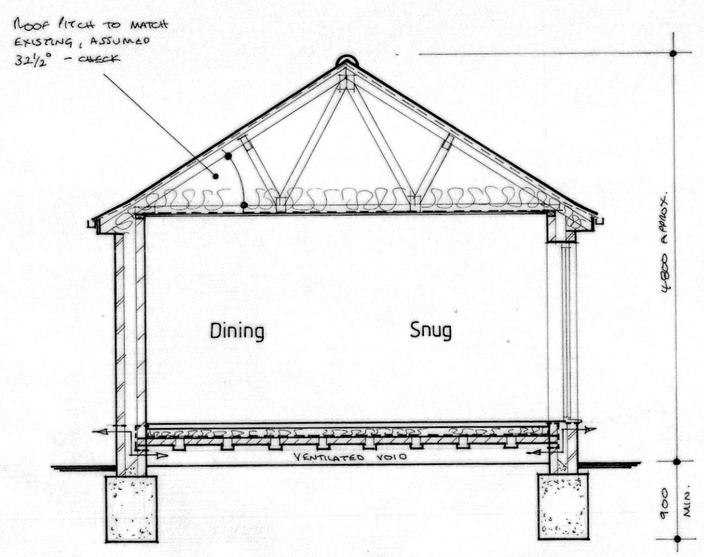

SECTION A-A

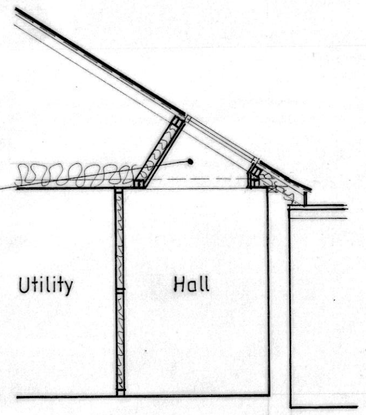

SECTION B-B

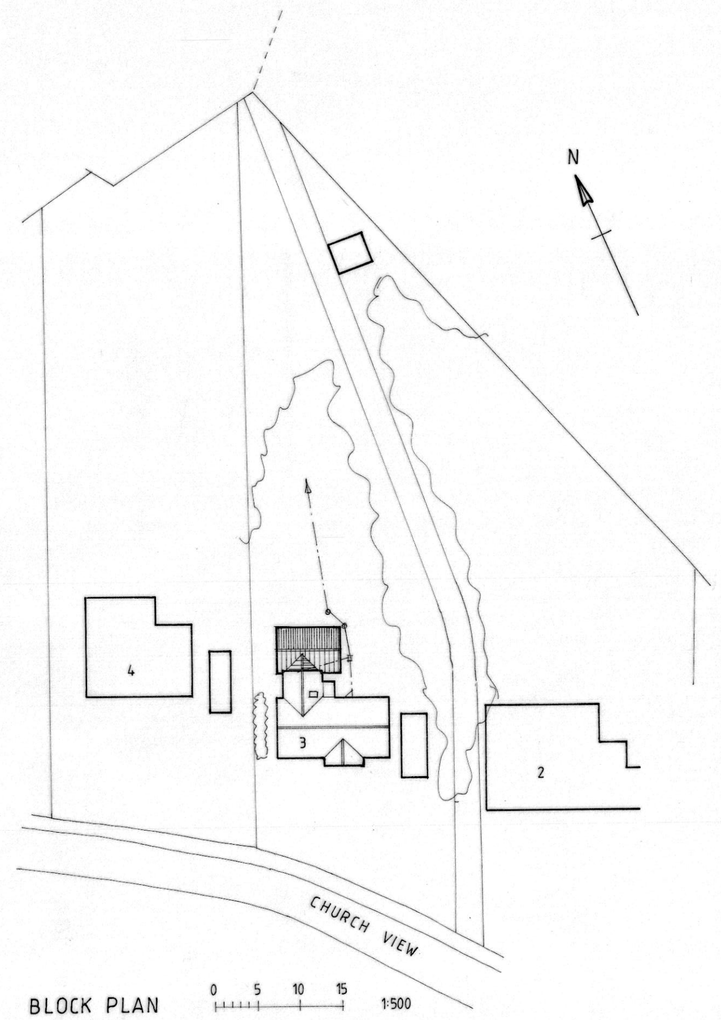

BLOCK PLAN 0 5 10 15 1:500

LES ANDREWS MCIAT

Chartered Architectural Technologist & Building Design Consultant
Street Farm, Beck Street, Hepworth, Diss, Norfolk, IP22 2PN. Tel: 01359 254278
MEMBER OF THE CHARTERED INSTITUTE OF ARCHITECTURAL TECHNOLOGISTS

DRAWING
FLOOR & BLOCK PLAN, SECTIONS & ELEVATIONS AS PROPOSED.

PROJECT
PROPOSED EXTENSION, SUNNYBANK,
3 CHURCH VIEW, STOWLANGTOFT,
FOR MR. & MRS. R. BOURNE

DRAWING NO. 2404/02
SCALE 1:100, 1:50 @ A1
DATE MARCH 2024

This drawing is Copyright of Les Andrews MCIAT and cannot be reproduced without written consent.
Do not scale. Use figured dimensions only. All discrepancies to be reported immediately to Les Andrews MCIAT