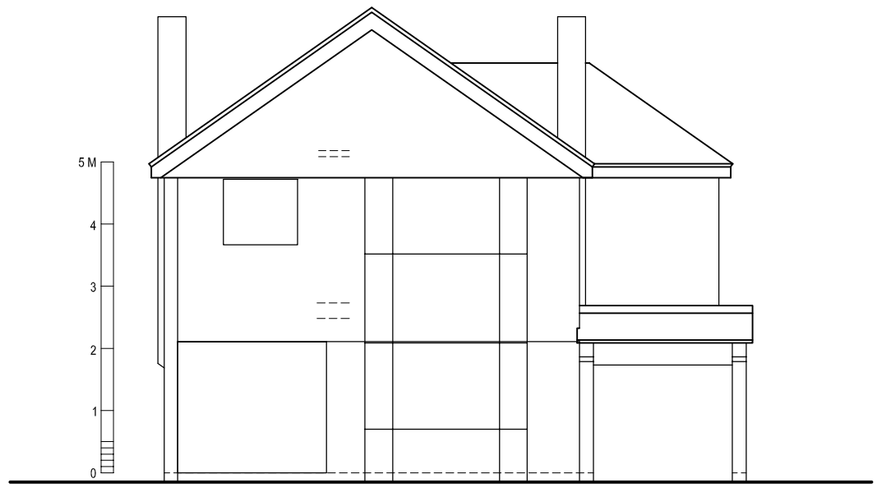

EXISTING FRONT EAST ELEVATION

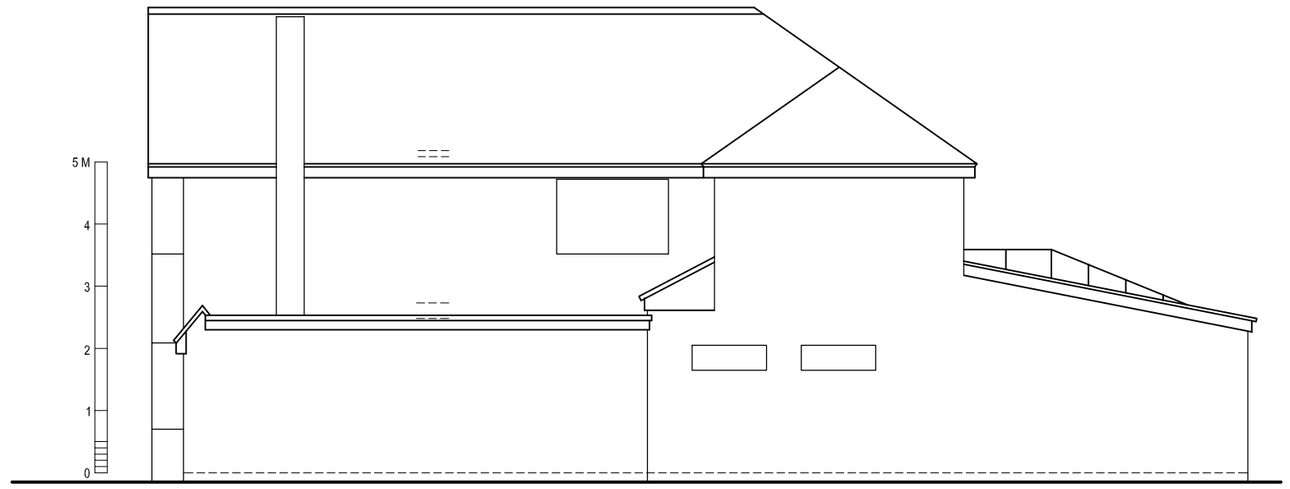

EXISTING SIDE NORTH ELEVATION

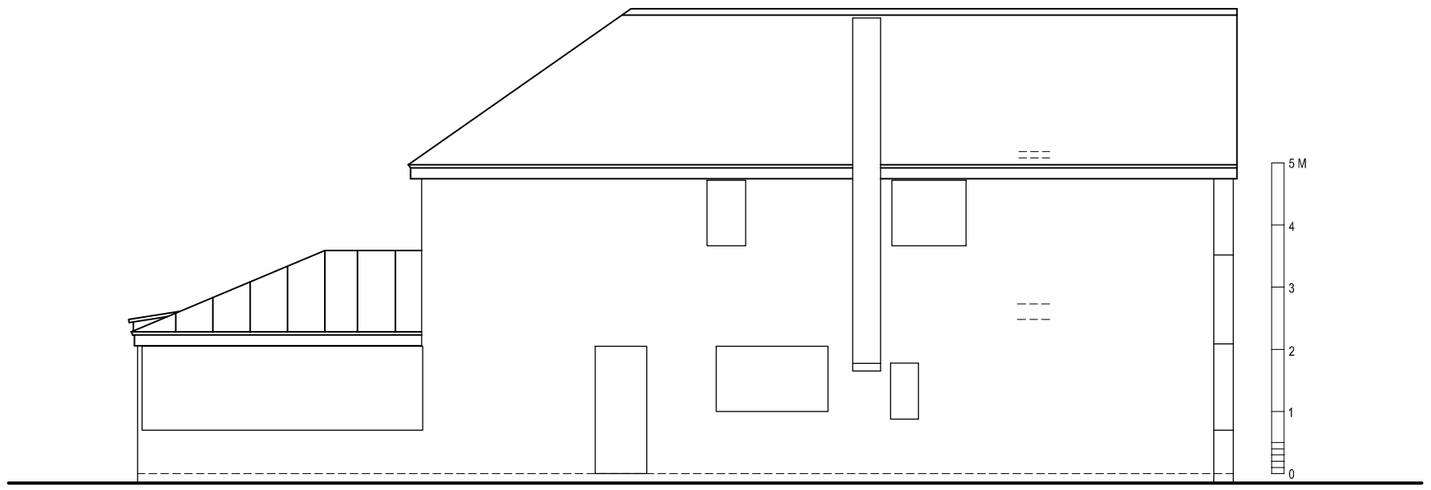

EXISTING SIDE SOUTH ELEVATION

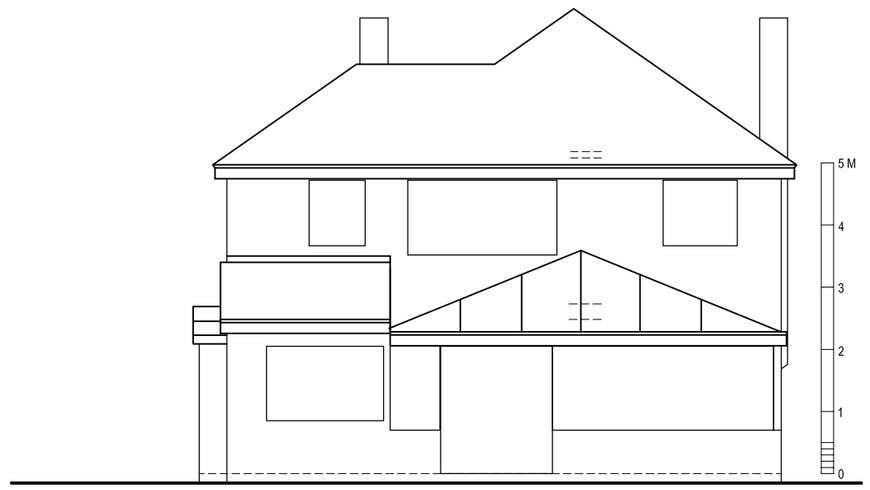

EXISTING REAR WEST ELEVATION

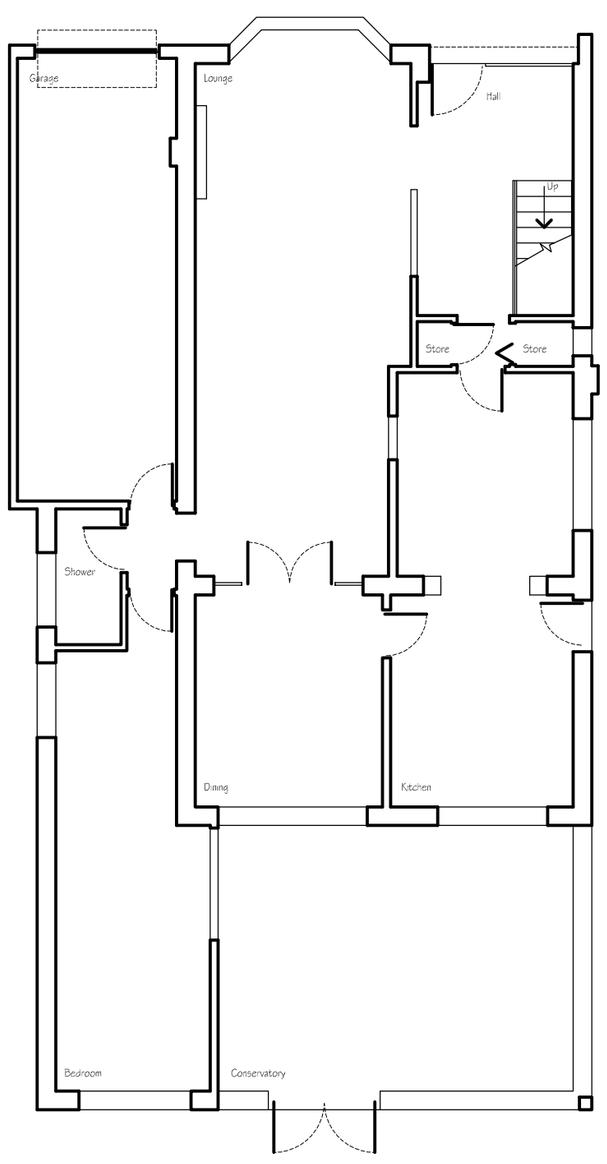

EXISTING GROUND FLOOR PLAN

0 1 2 3 4 5 M

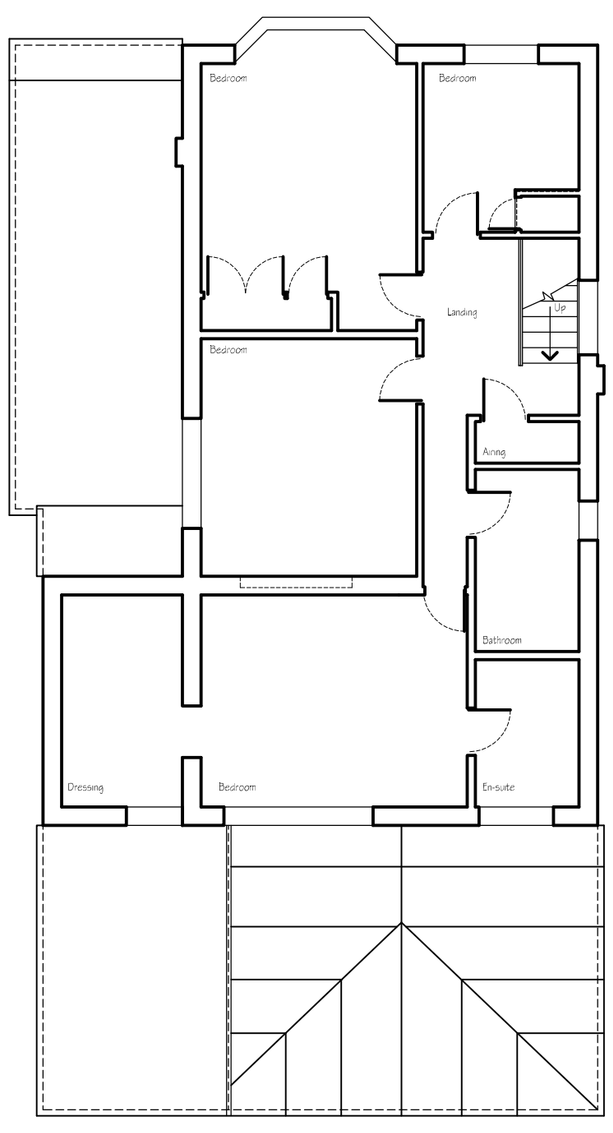

EXISTING FIRST FLOOR PLAN

0 1 2 3 4 5 M

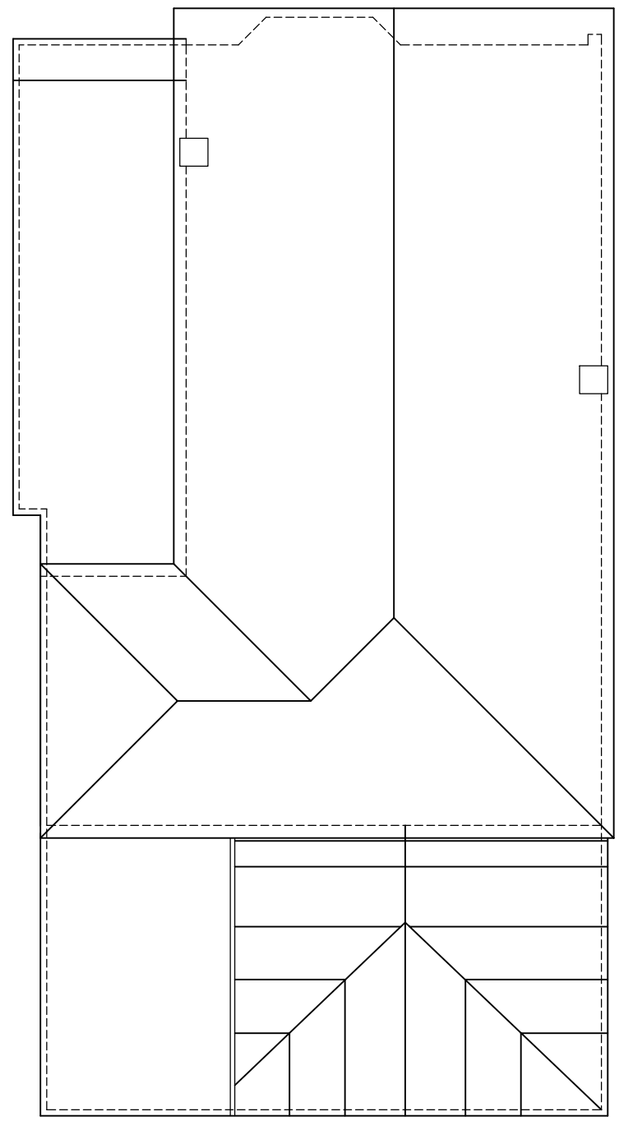

EXISTING ROOF PLAN

0 1 2 3 4 5 M

ALL DIMENSIONS AND TOLERANCES SHOWN SHOULD BE CHECKED AND CONFIRMED BY THE CLIENT PRIOR TO MANUFACTURE OR CONSTRUCTION.

PLANNING

www.cadmonkies.co.uk
cadmonkies@btconnect.com
01280 - 70 44 44

Alpha Two Design
architectural design studio

Head Office : Studio A2, Westchester Croft, BRACKLEY, NN13 7ED
London Office : (West) Studio A2, Hoadcam Road, Thornton Heath, LONDON, CR7 6JQ
London Office : (South) Studio A2,Castle Yard, Richmond, LONDON, TW10 6TF
London Office : (East) Studio A2,Turner Road,Walthamstow, LONDON, E17 3JG

Planning and Building Regulations Design Consultants
Architectural Technologists
Local Authorities Planning Agent Group Member
Local Authorities Building Control Partner Member
Planning Portal Professional Status
Landmark and Promap Member
Planning Appeal Consultants

CLIENT:
Mrs A Dhaliwal

ADDRESS:
21 Linchfield Road,
DATCHET, SL3 9NA

CONTACT:
Mrs A Dhaliwal

SITE:
21 Linchfield Road
DATCHET
SL3 9NA

SCHEME:
Proposed First Floor Side Extension with Associated Internal and External works.

DRAWING TITLE:
Existing Plans

DATE: February 2024

DRAWN: david berlouis

SCALE: 1:100 @ A2

REV:

DRAWING No:
P/24/070/002

© The Alpha 2 Partnership has the exclusive copyright ownership of this drawing and its contents and it should not be reproduced without permission - A2 BS1192 : Part 1 1984