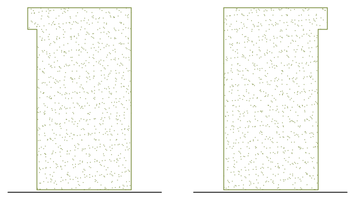

GRP Enclosure
Side Elevations

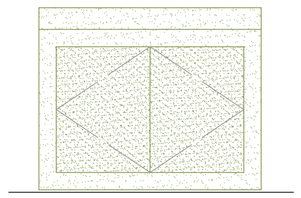

GRP Enclosure
Front Elevation

GRP Enclosure
Rear Elevation

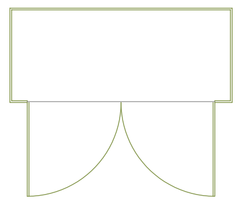

GRP Enclosure Plan
Scale 1:20

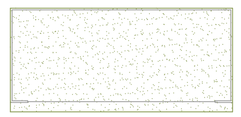

GRP Enclosure Roof Plan
Scale 1:20

PLANNING NOTES :

NEW 14 No. SOLAR PANELS LOCATED AS SHOWN - SEE BROCHURE.
NEW BLACK COLOUR HDPE GROUND MOUNTED BALLASTED CONSOLES - SEE BROCHURE.
NEW BRITISH RACING GREEN GRP ENCLOSURE.

NO PART OF NEW WORKS TO ENCROACH OVER BOUNDARY LINES.

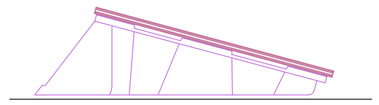

Solar Panel Side
Elevation

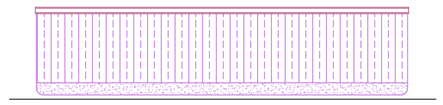

Solar Panel Rear
Elevation

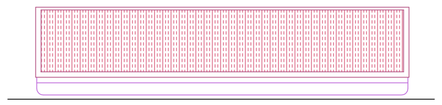

Solar Panel Front
Elevation

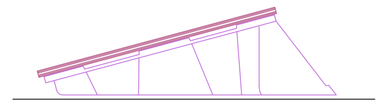

Solar Panel Side
Elevation

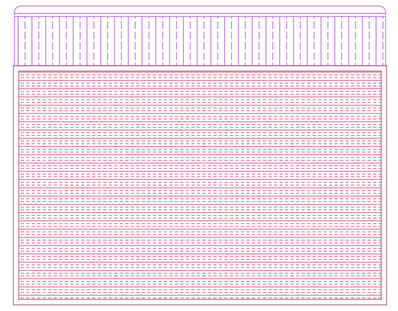

Solar Panel & Console Plan
Scale 1:20

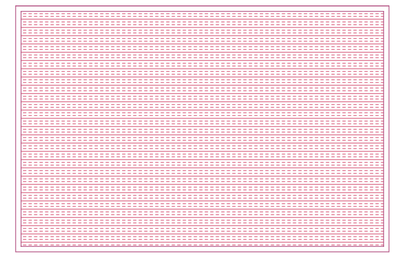

Solar Panel Plan
Scale 1:20

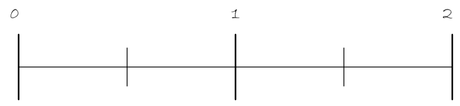

Scale Bar
1:20

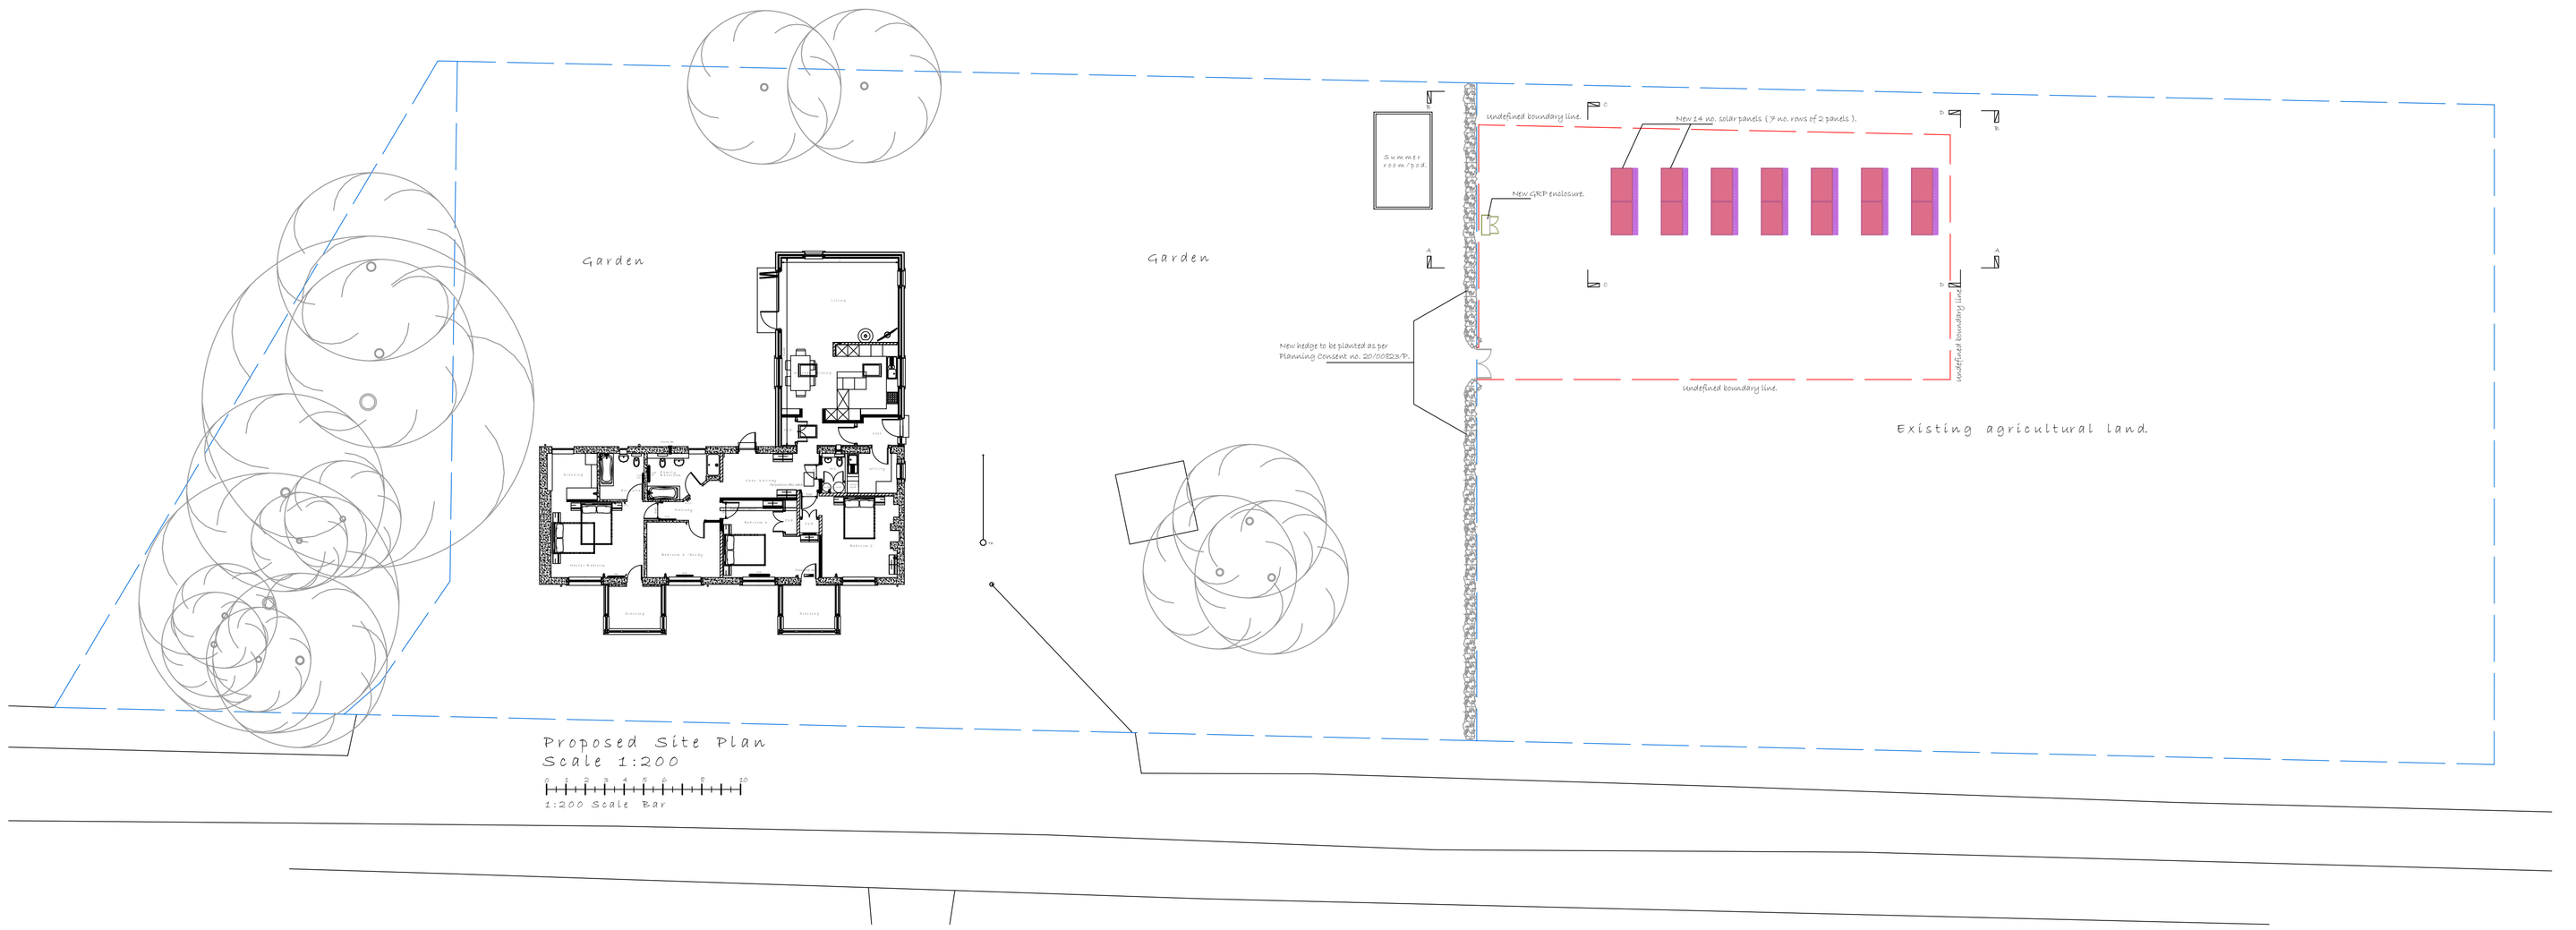

Proposed Site Plan
Scale 1:200

1:200 Scale Bar

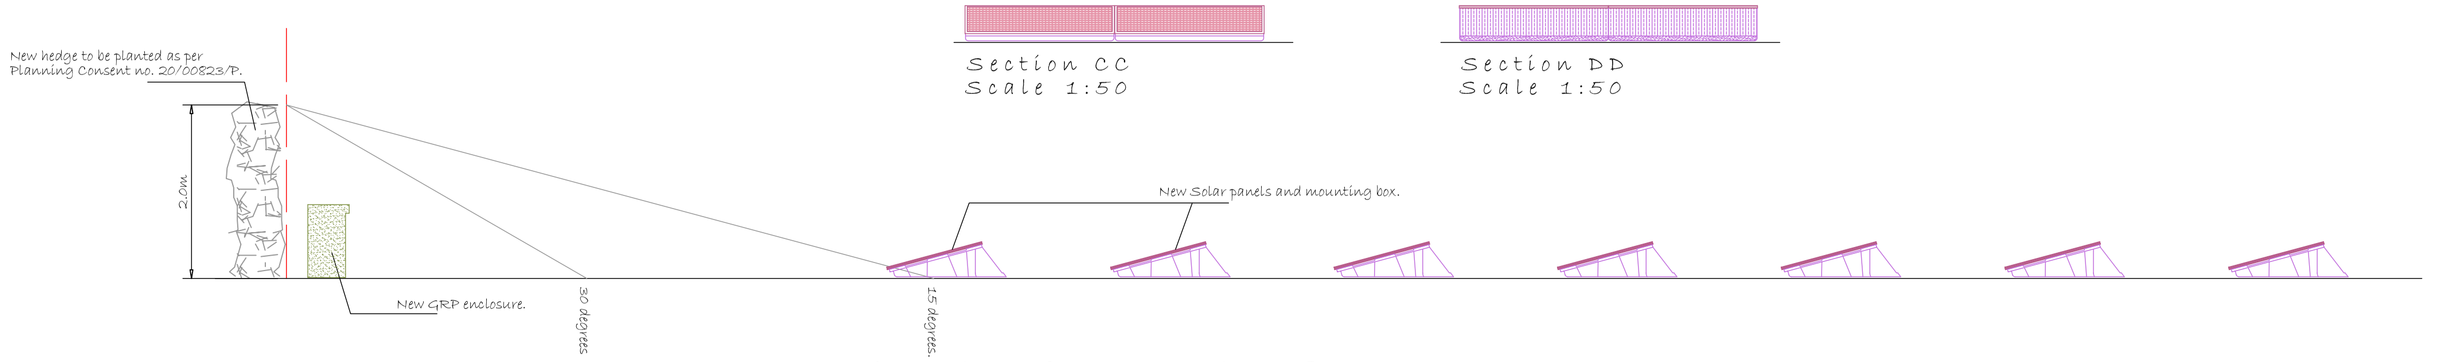

Section AA (Section BB handed)
Scale 1:50

1:50 Scale Bar

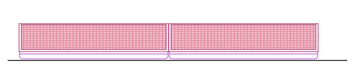

Section CC
Scale 1:50

Section DD
Scale 1:50

NEW SERVICES (HEATING, INSULATION, LIGHTING, VENTILATION) WILL MEET THE MINIMUM PERFORMANCE AS SET OUT IN THE BUILDING SERVICES COMPLIANCE GUIDE FOR SCOTLAND.

ALL DRAWINGS TO BE READ IN CONJUNCTION WITH STRUCTURAL ENGINEER'S DRAWINGS/SPECIFICATION.

GENERAL :
DUE TO THE NATURE OF THE WORK, ALL DIMENSIONS TO BE CHECKED ON SITE PRIOR TO COMMENCEMENT OF WORK ON SITE

ALL WORKS TO BE CARRIED OUT IN ACCORDANCE WITH THE CURRENT BUILDING STANDARDS (SCOTLAND) REGULATIONS 2004 AND THE TECHNICAL STANDARDS HANDBOOK JUNE, 2022 AS DEFINED WITHIN THE BUILDING (SCOTLAND) ACT 2003. WORKS TO COMPLY WITH RELEVANT MANUFACTURER'S LITERATURE AND ASSOCIATED LEGISLATION.

CLIENT AND CONTRACTOR TO CARRY OUT ALL CDM 2015 RESPONSIBILITIES AND HEALTH AND SAFETY PLAN FORMATION.

COPYRIGHT OF DOUGLAS WILLIAMS - CHARTERED ARCHITECTURAL TECHNOLOGIST.

Project PROPOSED SOLAR PANELS AT 3, CASTLEMAINS COTTAGES, GIFFORD.	**Douglas Williams** M.C.I.A.T. *Chartered Architectural Technologist*
Client MR & MRS McINNES	*47d High Street* *Haddington* *East Lothian EH41 3EE* *Tel/Fax No. 01620 829845* *Email : Dougwilliams47d@gmail.com*
Drg No. MM/0424/P-01A *Date* APR. 2024	
Scale 1 : 20, 50 & 200 *Revision No.* A	