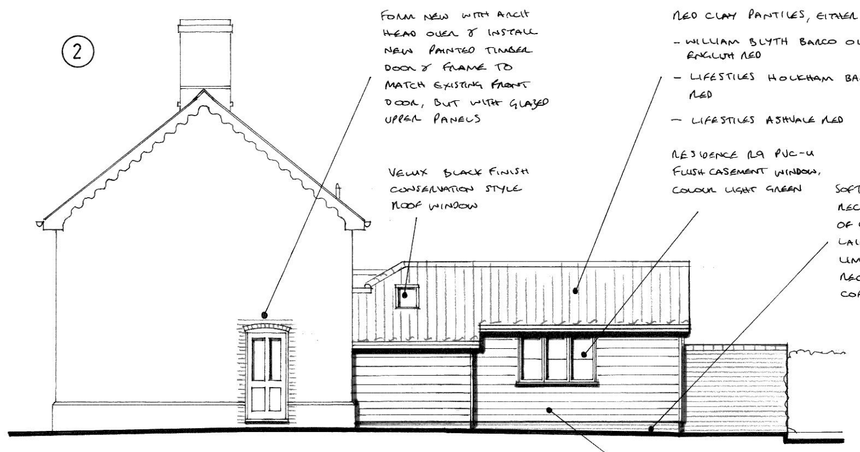

NORTH EAST ELEVATION

0 1 2 3 1:100

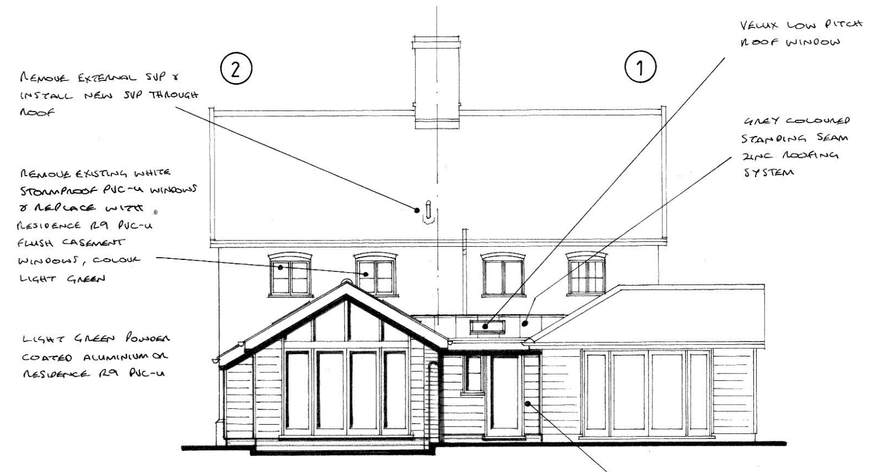

NORTH WEST ELEVATION (REAR)

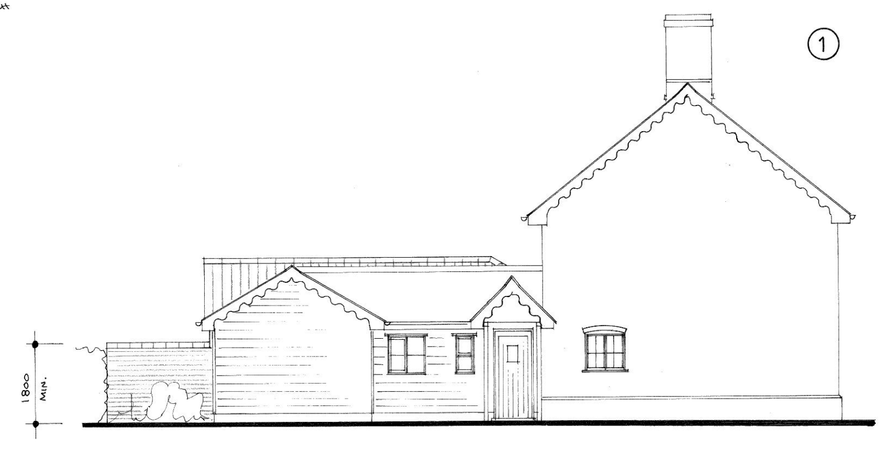

SOUTH WEST ELEVATION

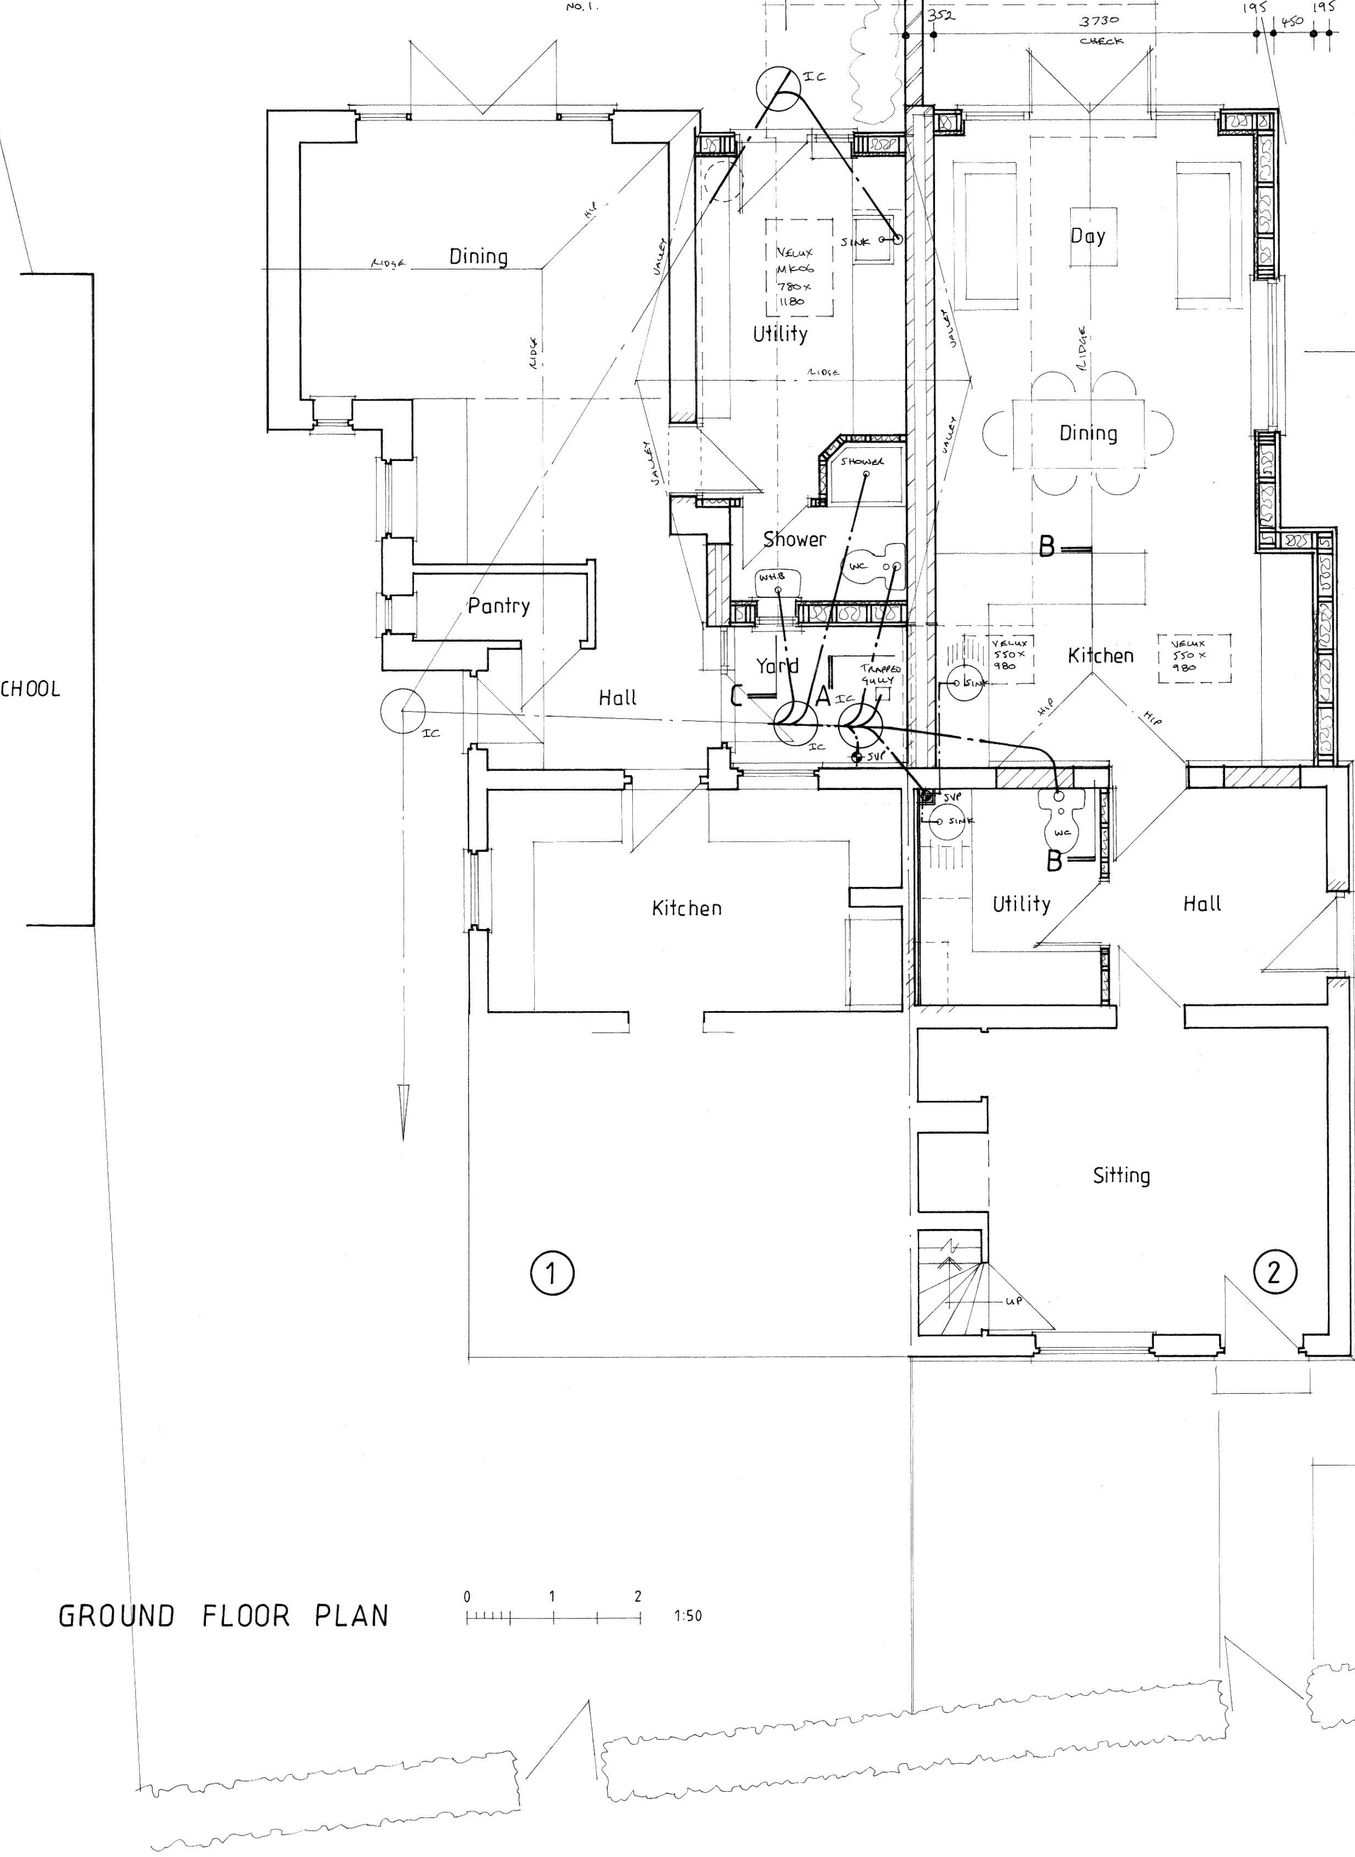

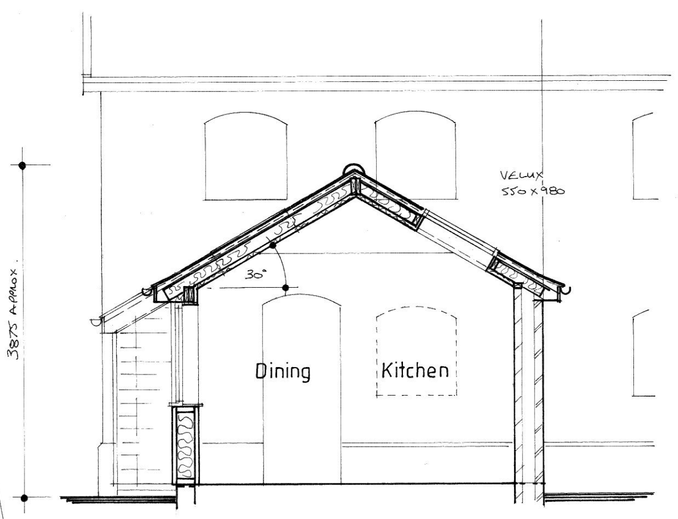

SECTION A-A

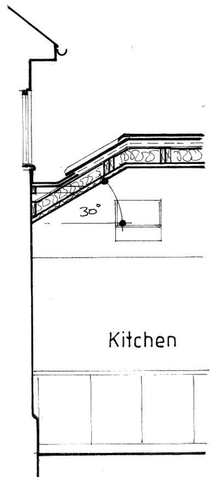

SECTION B-B

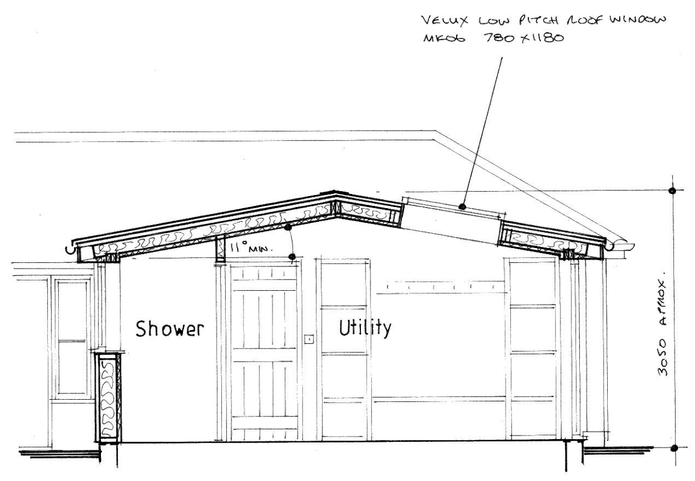

SECTION C-C

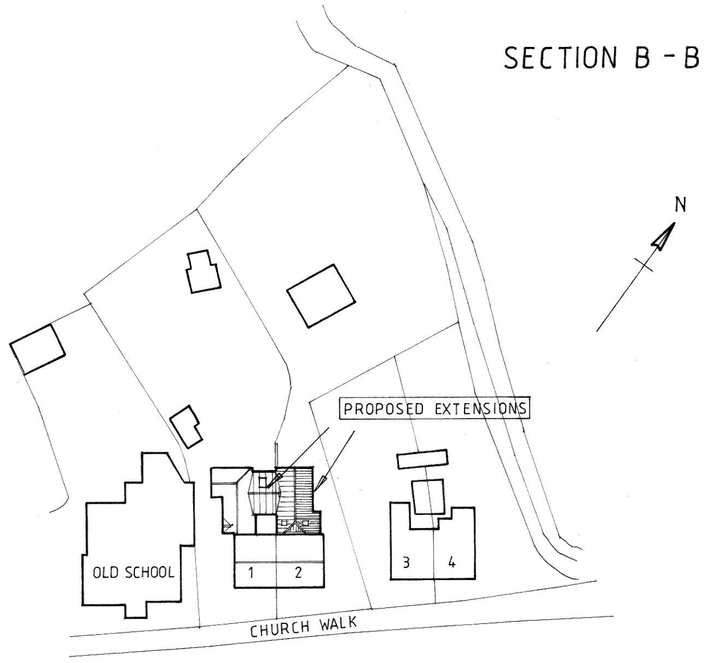

BLOCK PLAN 0 10 20 1:500

SOUTH EAST (FRONT) ELEVATION

LES ANDREWS MCIAT
Chartered Architectural Technologist & Building Design Consultant
Street Farm, Beck Street, Hepworth, Diss, Norfolk, IP22 2PN. Tel: 01359 254278
MEMBER OF THE CHARTERED INSTITUTE OF ARCHITECTURAL TECHNOLOGISTS

DRAWING
PLANS, ELEVATIONS & SECTIONS AS PROPOSED.

PROJECT
EXTENSION & ALTERATION,
1 & 2 CHURCH WALK, LAXFIELD, IP13 8DL,
FOR MRS. C. WINGATE & MR. R. SUTTON.

DRAWING NO. 2408/02
SCALE 1:100, 1:50 @ A1
DATE MARCH 2024

This drawing is Copyright of Les Andrews MCIAT and cannot be reproduced without written consent.
Do not scale. Use figured dimensions only. All discrepancies to be reported immediately to Les Andrews MCIAT