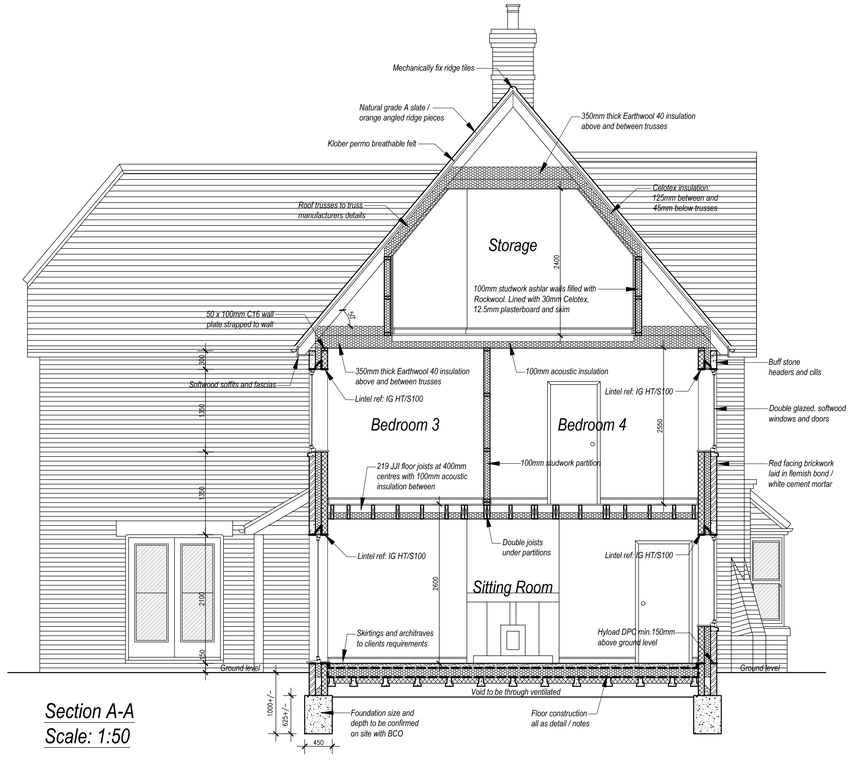

Section A-A
Scale: 1:50

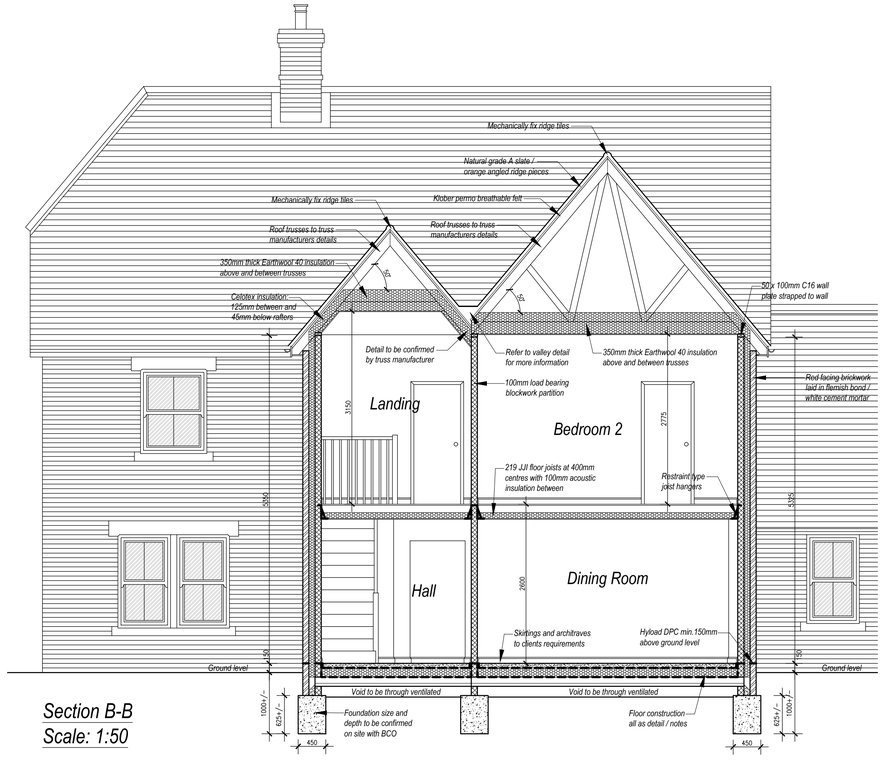

Section B-B
Scale: 1:50

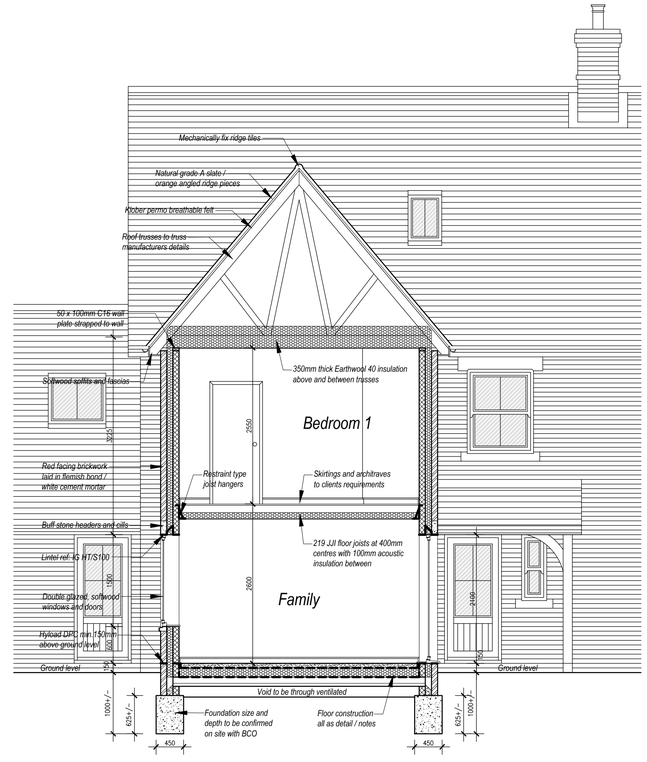

Section C-C
Scale: 1:50

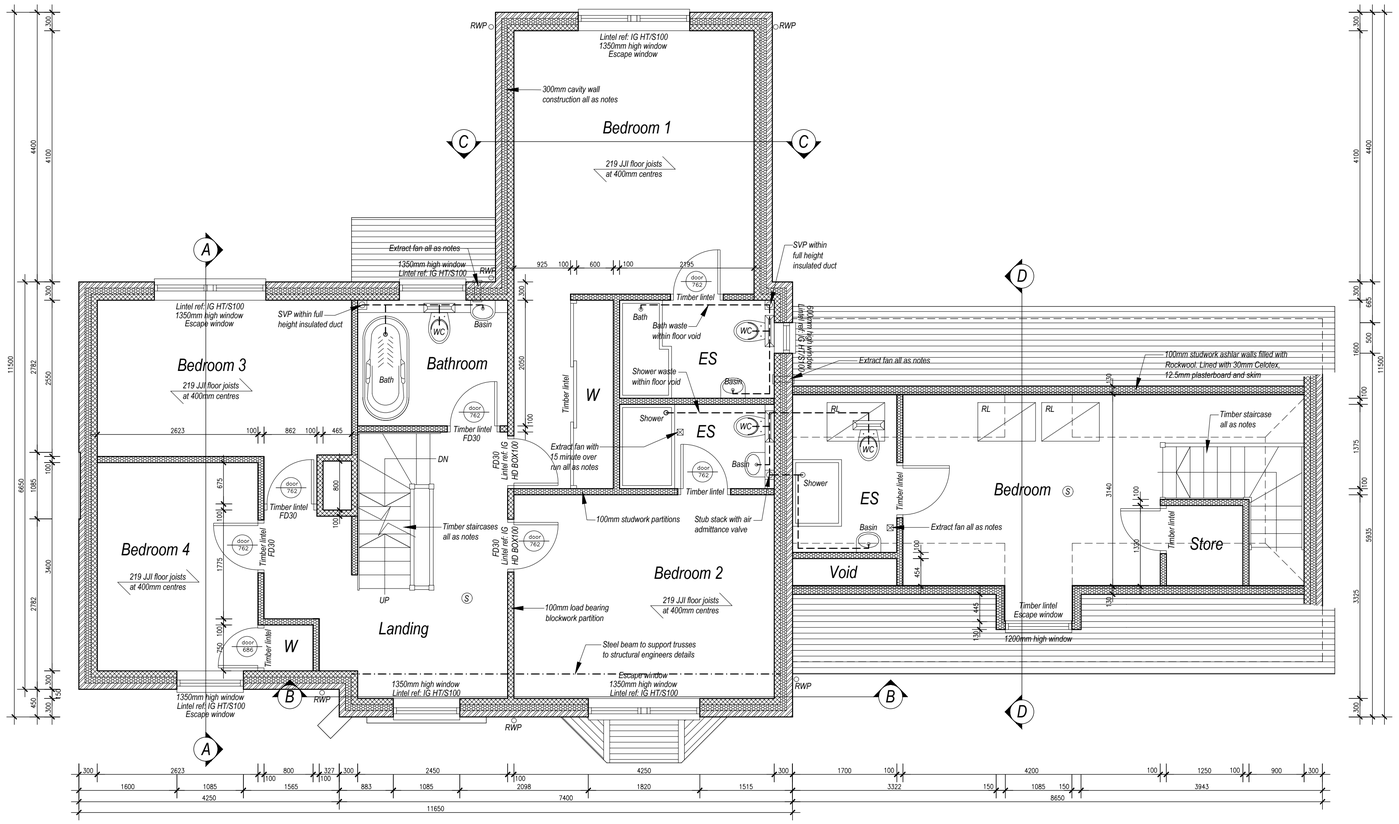

Proposed First Floor Plan
Scale: 1:50

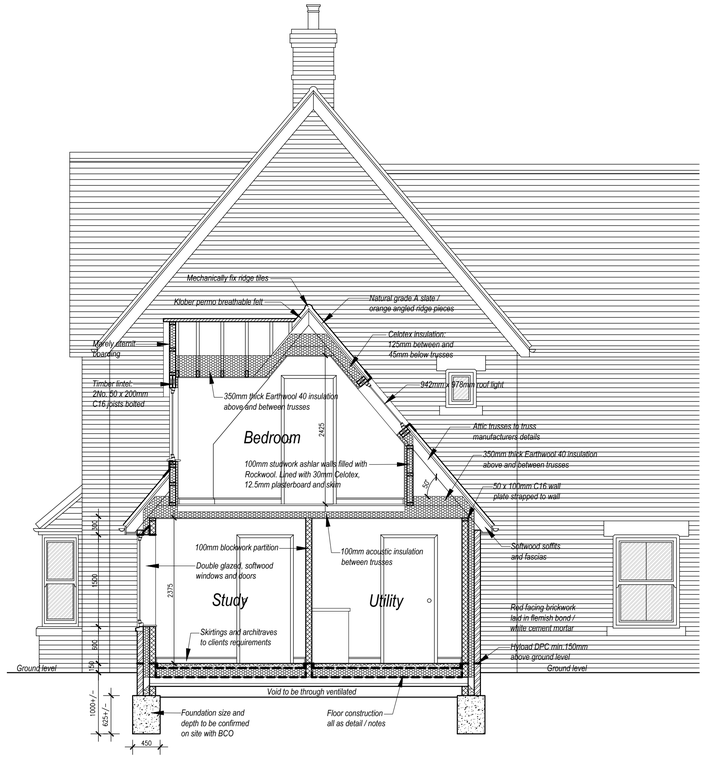

Section D-D
Scale: 1:50

Rev B: 26.03.2024 - Scheme Amended

Status:
Building Regulations

Medusa Design
Architectural Designers
Eagle House, Sudbury Road, Great Whelnetham
Bury St Edmunds, Suffolk, IP30 0UN
Tel: 01787 883339
E-Mail: info@medusadesign.co.uk
Web site: www.medusadesign.co.uk

Client:
Ms Jackson

Project:
Proposed Alterations To Plot Three To Create Annexe
Land At Chilton Grove, Waldingfield Road, Sudbury, Suffolk, CO10 0PR

Drawing Details:
Proposed First Floor Plan And Sections

Date:	Scale/s:	Drawn:
April 2022	1:50 @ A1	MJM

Number:	Rev:
2008/22/04	B