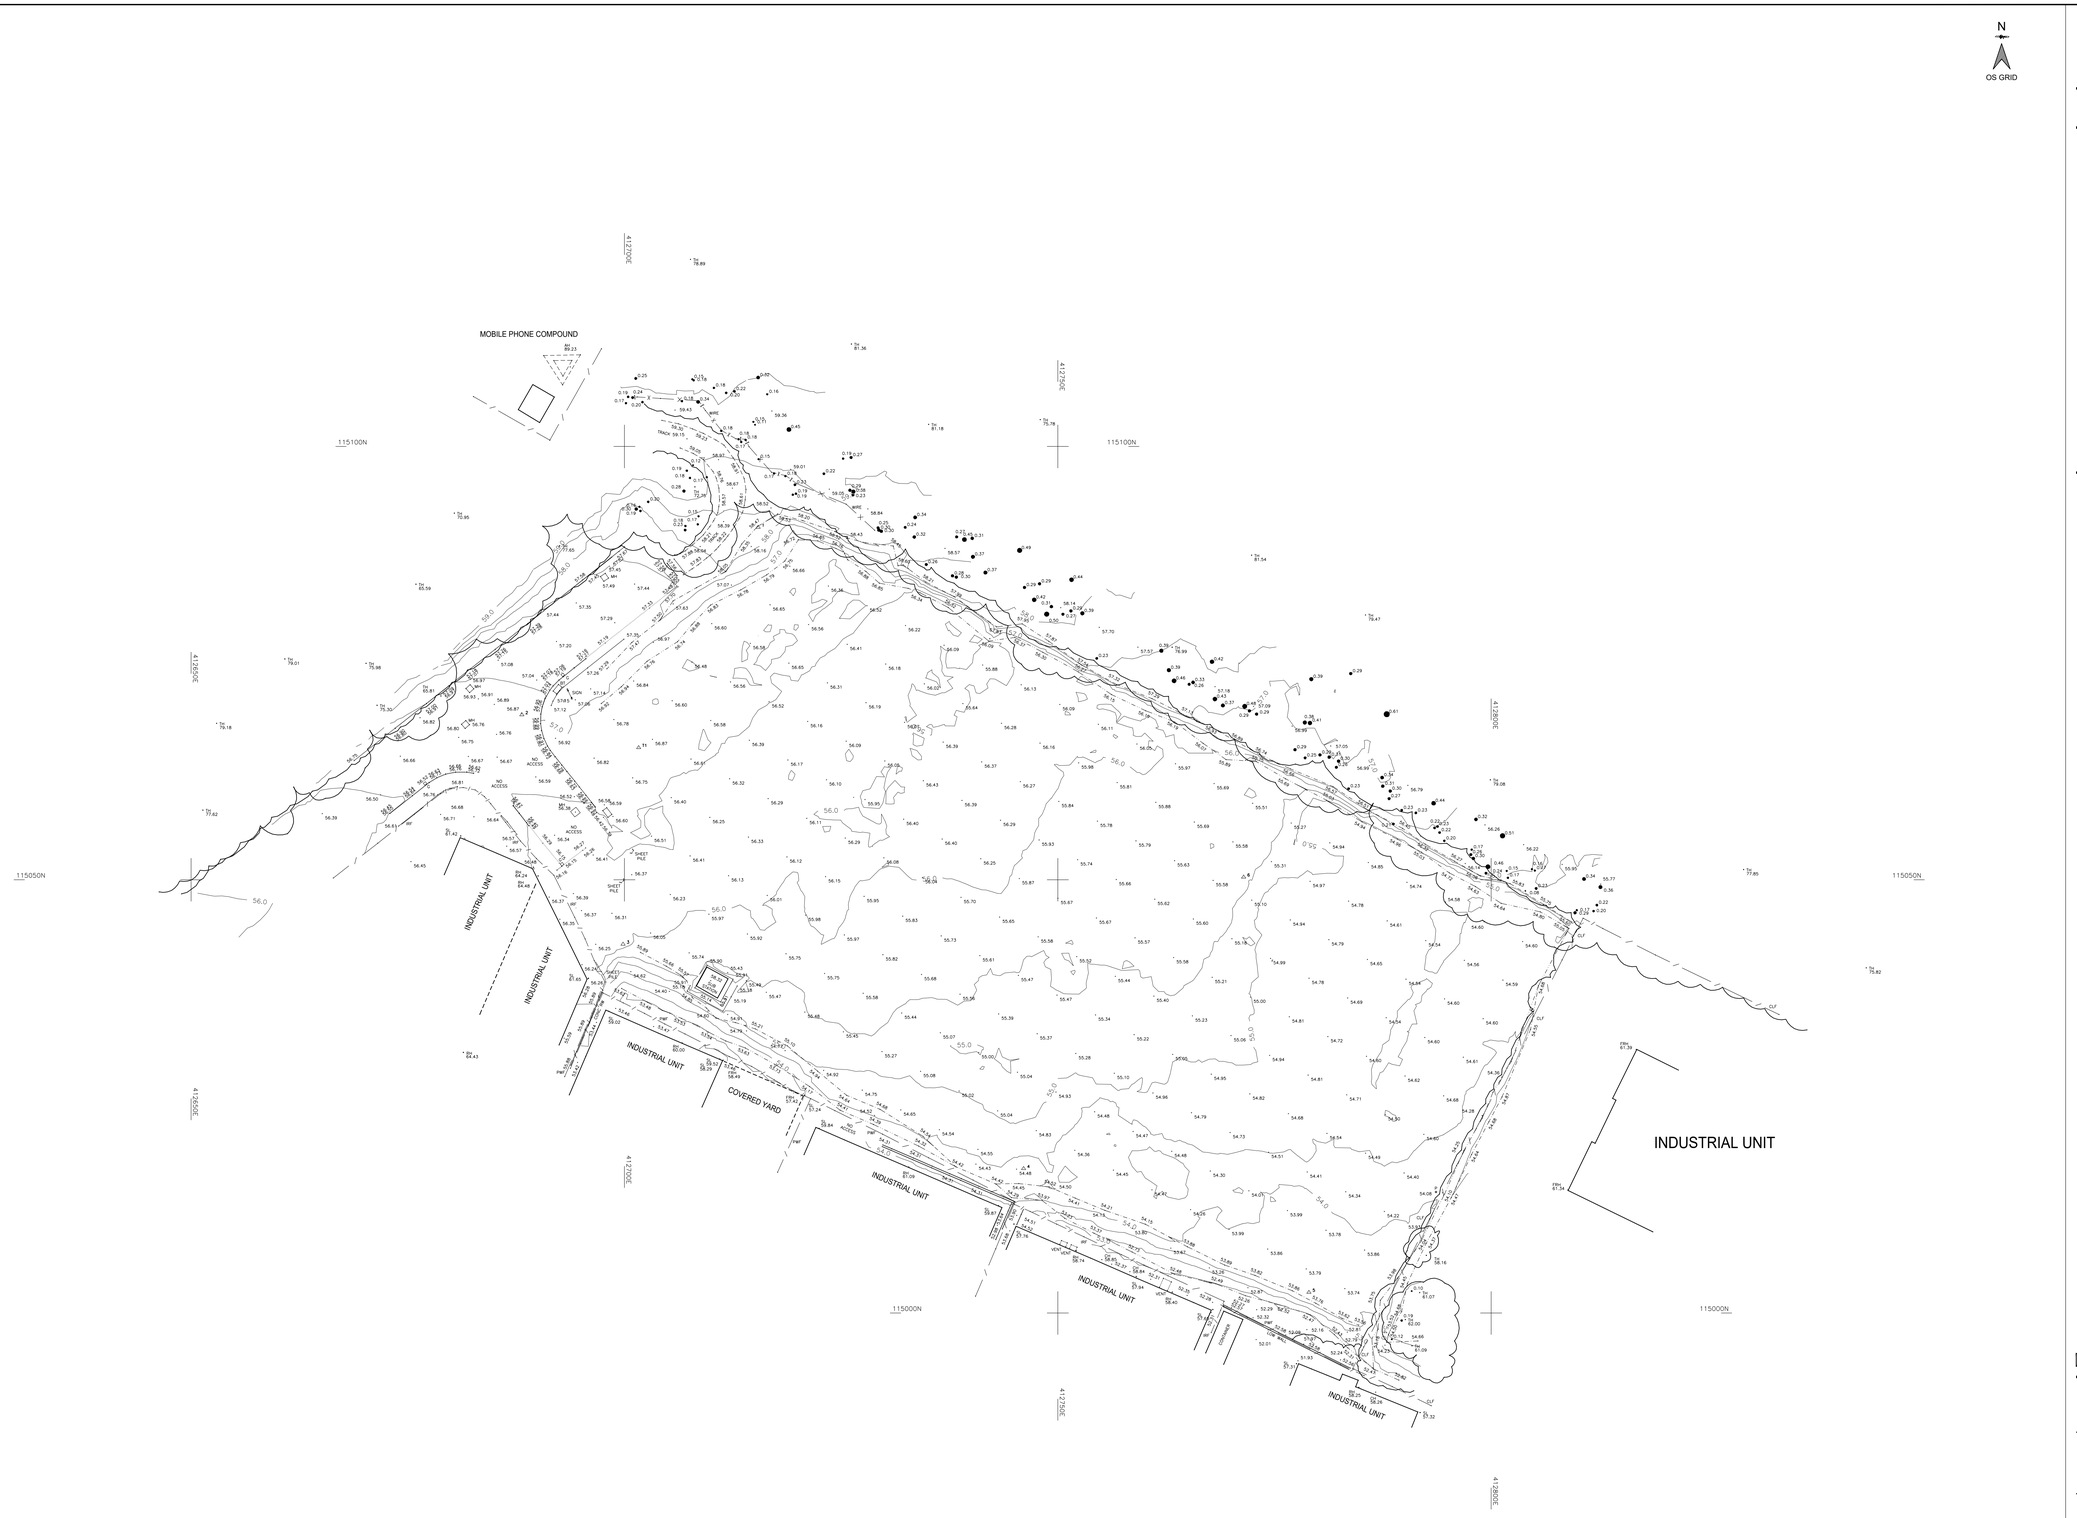

STATION LISTING

STN ID	EASTING	NORTHING	LEVEL	TYPE
1	412715.43	115090.67	60.18	TMP
2	412688.16	115069.04	58.67	TMP
3	412699.84	115042.56	57.81	TMP
4	412746.05	115016.66	56.28	TMP
5	412778.97	115002.39	55.55	TMP
6	412771.44	115000.31	57.37	TMP
T1	412701.64	115085.25	58.18	TMP

DATUM DETAILS

OSGB36, VIA ETRS89 - OSTN15, FLAT PLANE ABOUT T1
OS NEWLYN, VIA ETRS89 - OSGM15

LEGEND

AOD	ABOVE ORDNANCE DATUM
B	AIR VALVE
BL	BOLLARD
BH	BOREHOLE
BTB	BRITISH TELECOM BEACON
BTB	BRITISH TELECOM COVER
BS	BUS STOP
CATV	CABLE TELEVISION COVER
CONC	CONCRETE
CPS	CONCRETE PAVING SLABS
DK	DROP KERB
DP	DOWNPIPE
ECB	ELECTRICITY CONTROL BOX
ELCP	ELECTRICITY CABLE PIT
EP	ELECTRIC POLE
ERC	EARTH ROD COVER
FH	FIRE HYDRANT
FB	FLOWER BED
FL	FLOOR LEVEL
FLAG	FLAGPOLE / FLAG POLE
GP	GATE POST
GT	GAS VALVE
G	GULLY
IC	INSPECTION COVER
LB	LETTER BOX
LH	LAMP HOLE
LP	LAMP POST
MH	MANHOLE
MKR	MARKER POST
SNP	STREET NAME PLATE
OSBM	O.S. BENCHMARK
PCE	PRE-CAST CONCRETE EDGING
PCK	PRE-CAST CONCRETE KERBS
PM	PARKING METER
RE	RODDING EYE
RS	ROAD SIGN
RWP	RAINWATER DOWNPIPE
SIGN	GENERIC SIGN
△	SURVEY STATION
STP	STACK PIPE
SV	STOP VALVE COCK
TAP	WATER TAPS/CANDPIPE
TBM	TEMPORARY BENCHMARK
TCB	TELEPHONE CALL BOX
TH	TREE HEIGHT
TP	TREE PROTECTION
TP	TELEGRAPH POLE
VP	VENT PIPE
WL	WATER LEVEL
WMSV	WATER METERS/STOP VALVE
WP	WATER PIPE
WT	WATER TROUGH
	BUILDING
RH	RIDGE HEIGHT
EH	EAVES HEIGHT
EL	EAVES LEVEL
FRH	FLAT ROOF HEIGHT

	TREES
ALD	ALDER
BCH	BEECH
CED	CEDAR
CHY	CHERRY
CON	CONIFER
CRA	CRATAEGUS
FRT	FRUIT
HAW	HAWTHORN
HZ	HAZEL
HCH	HORSE CHESTNUT
LAB	LABURNAM
LAR	LARCH
LIM	LIME
MAP	MAPLE
PNE	PINE
POP	POPLAR
RWN	ROWAN
SIB	SILVER BIRCH
SPR	SPRUCE
SCH	SWEET CHESTNUT
SYC	SYCAMORE
WLN	WILLOW
UNK	SPECIES UNKNOWN

Species (if shown)
(Dia of bole) / (No. of bole)
Approx. Height (if known)

OAK
0.2/2
8

OAK
0.2/2
8

CANOPY LINE
FOLIAGE LINE
HEDGE LINE
WALL
(Widths drawn to scale)
1.20M BW

	FENCE
BWF	BARBED WIRE FENCE
CBF	CLOSE BOARD FENCE
CLF	CHAIN LINK FENCE
CLF	CHAIN LINK FENCE
CPF	CHESTNUT PALING FENCE
CWF	CHICKEN WIRE FENCE
IRF	IRON RAILING FENCE
PCF	PRE-CAST CONCRETE
PRF	POST & RAIL FENCE
PWF	POST & WIRE FENCE
WMF	WIRE MESH FENCE
GATE	
STILE	
	TELEPHONE CABLE
	ELECTRICITY CABLE

NOTES

Tree species, and/if named on this plan, are for general information only and should be confirmed by a taxonomist prior to any detailed design.

Trees, canopies and boles, are shown diagrammatically ie circular, their true shape in plan will be different.

Additional abbreviations maybe present and not indicated above.

Kerb levels, if shown, are taken at the juction of kerb face and tarmac.

Boundaries, as shown, do not necessarily constitute legal boundaries.

This survey has been carried out to an accuracy consistent with the presentation scale shown. Therefore interrogated dimensions will be within the tolerance associated with said scale.

(C) D G Yeatman Surveying & Engineering Ltd 2022

Rev	By	Chkd	Apprvd	Date	Description

Client

A & R DEVELOPMENTS

D G Yeatman Surveying & Engineering Ltd
82A York Road, Broadstone, Dorset, BH18 8EU
Tel: +44 (0)1202 692852
office@dgyeatman.co.uk
www.dgyeatman.co.uk

Project

SANDLEHEATH INDUSTRIAL ESTATE, FORDINGBRIDGE

Drawing

PLOT SURVEY
21.02.22

Surveyed by: D.G.Y	Date: 21.02.22
Drawn by: D.G.Y	Date: 02.22
Checked by:	Date:

Drawing No.	Revision
SANDLEHEATH-210222	

Drawing Scale: 1:250 @ A0

0 2.5 5 7.5 10 15 20m
1:250