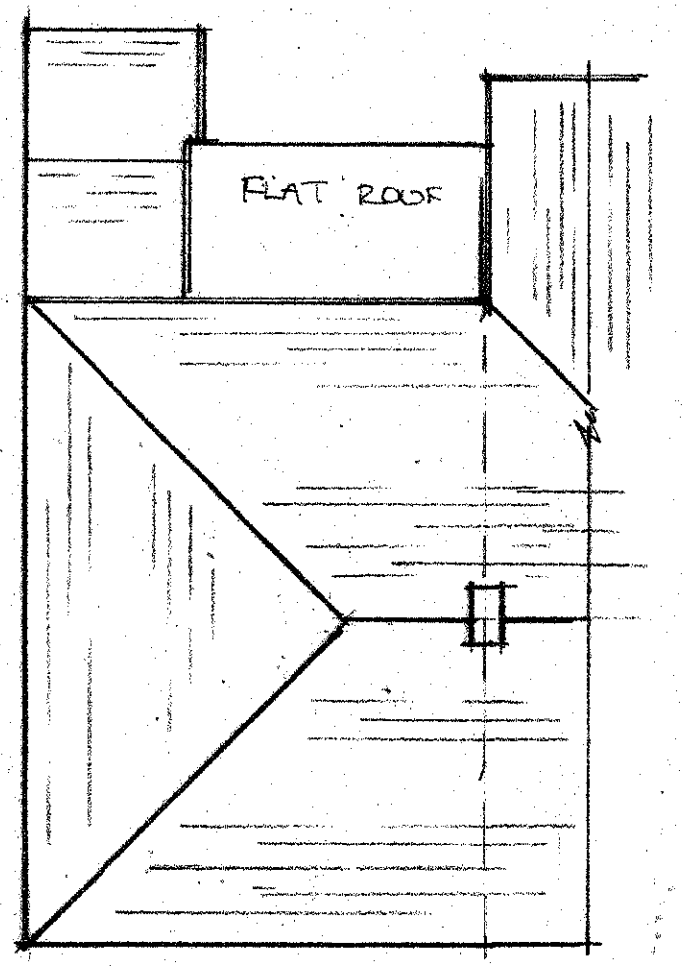

existing roof plan

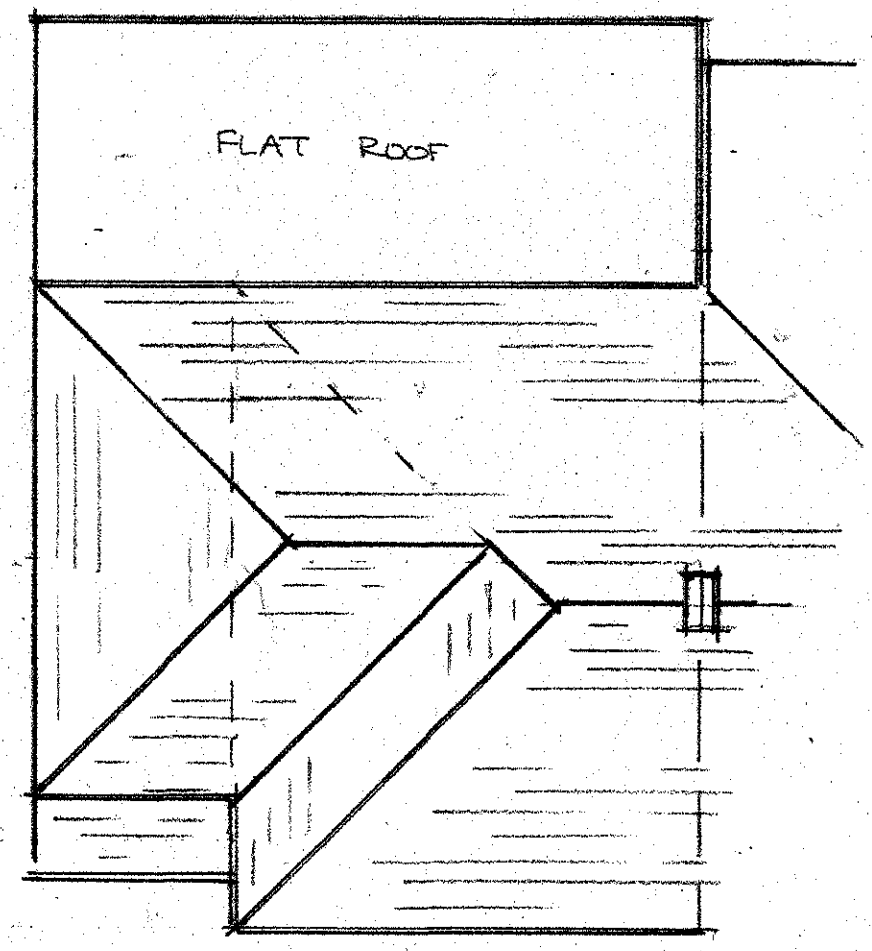

proposed roof plan

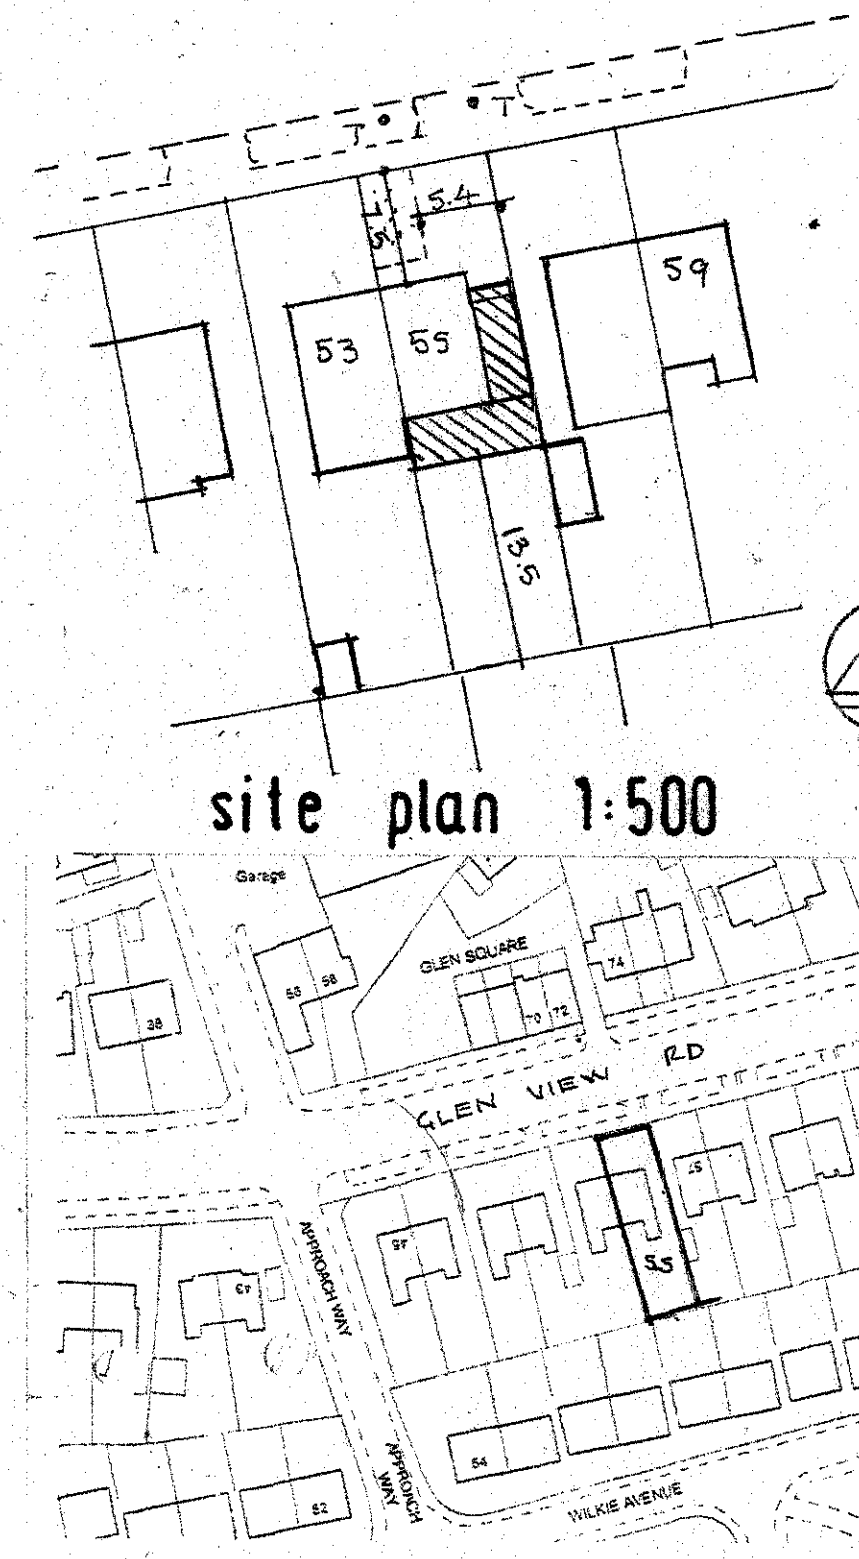

site plan 1:500

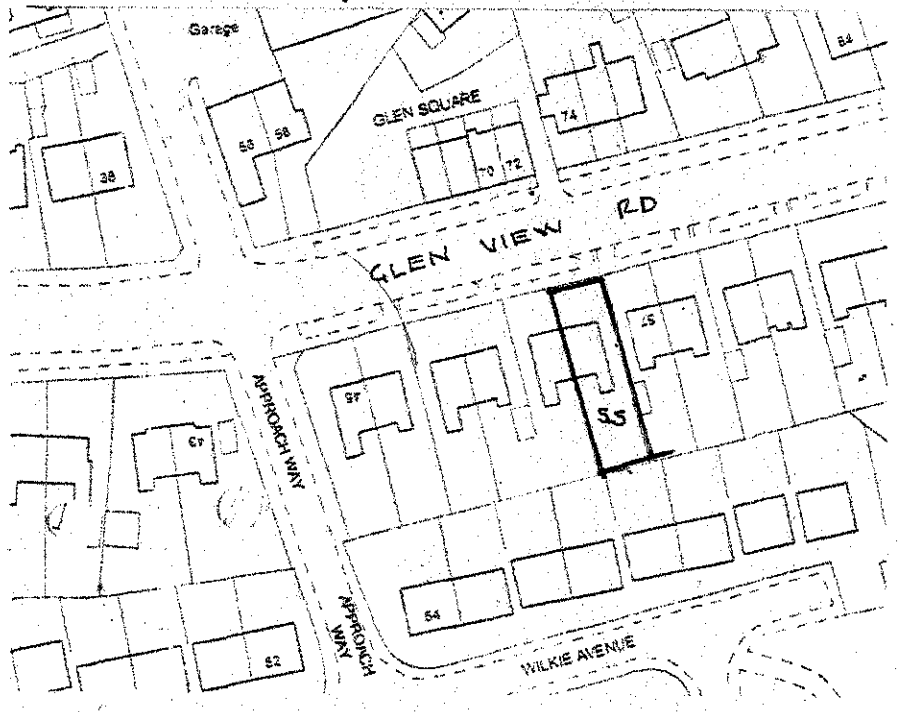

location plan 1:1250

site layout 1:200

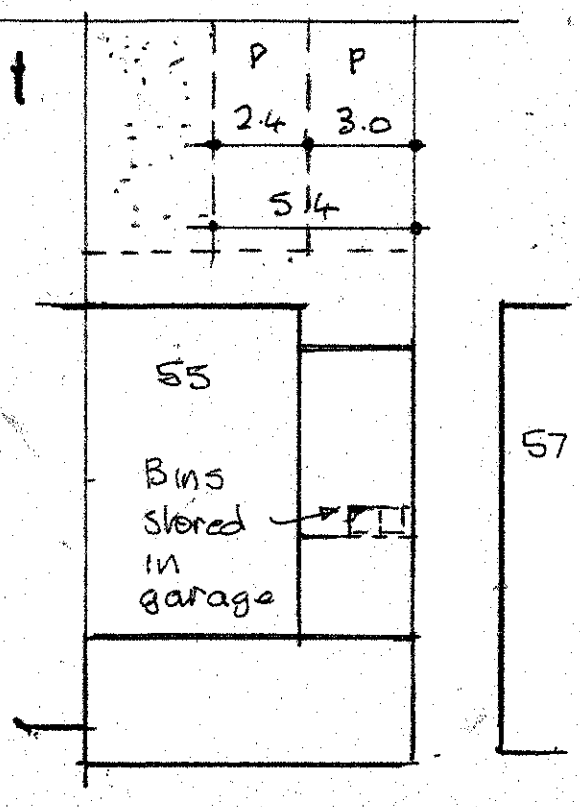

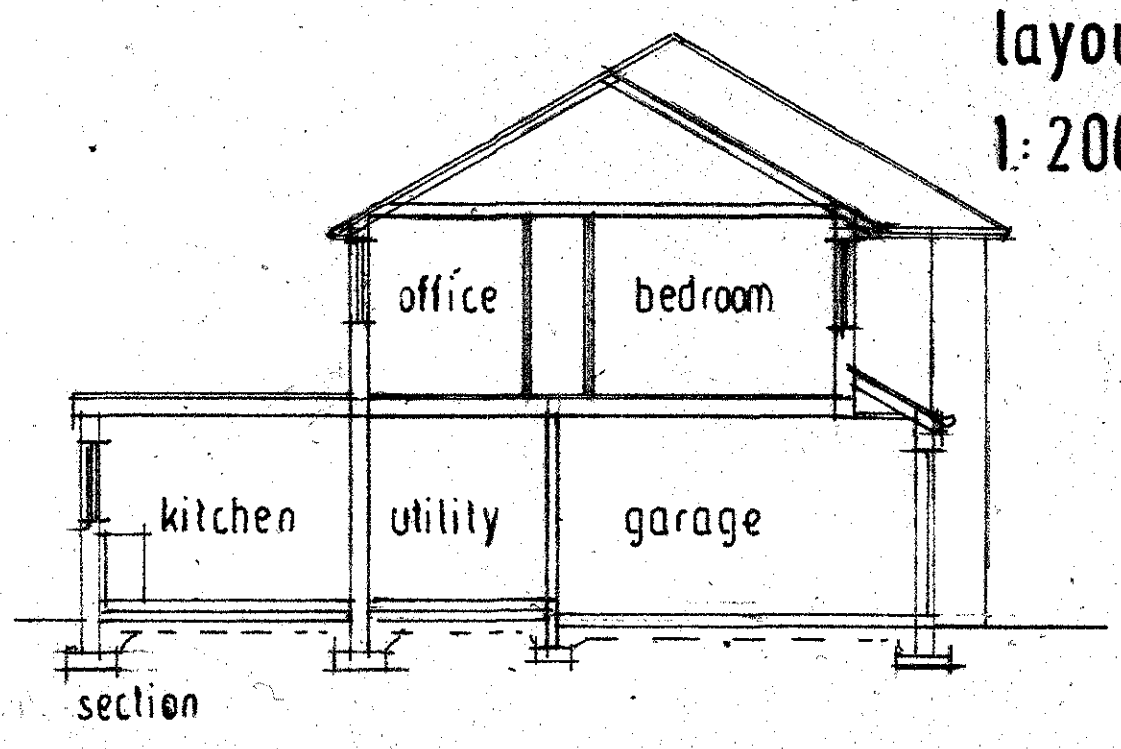

section

PROPOSED EXTENSION TO No 55 GLEN VIEW ROAD, BURNLEY.

Scale 1: 100 at A3

A