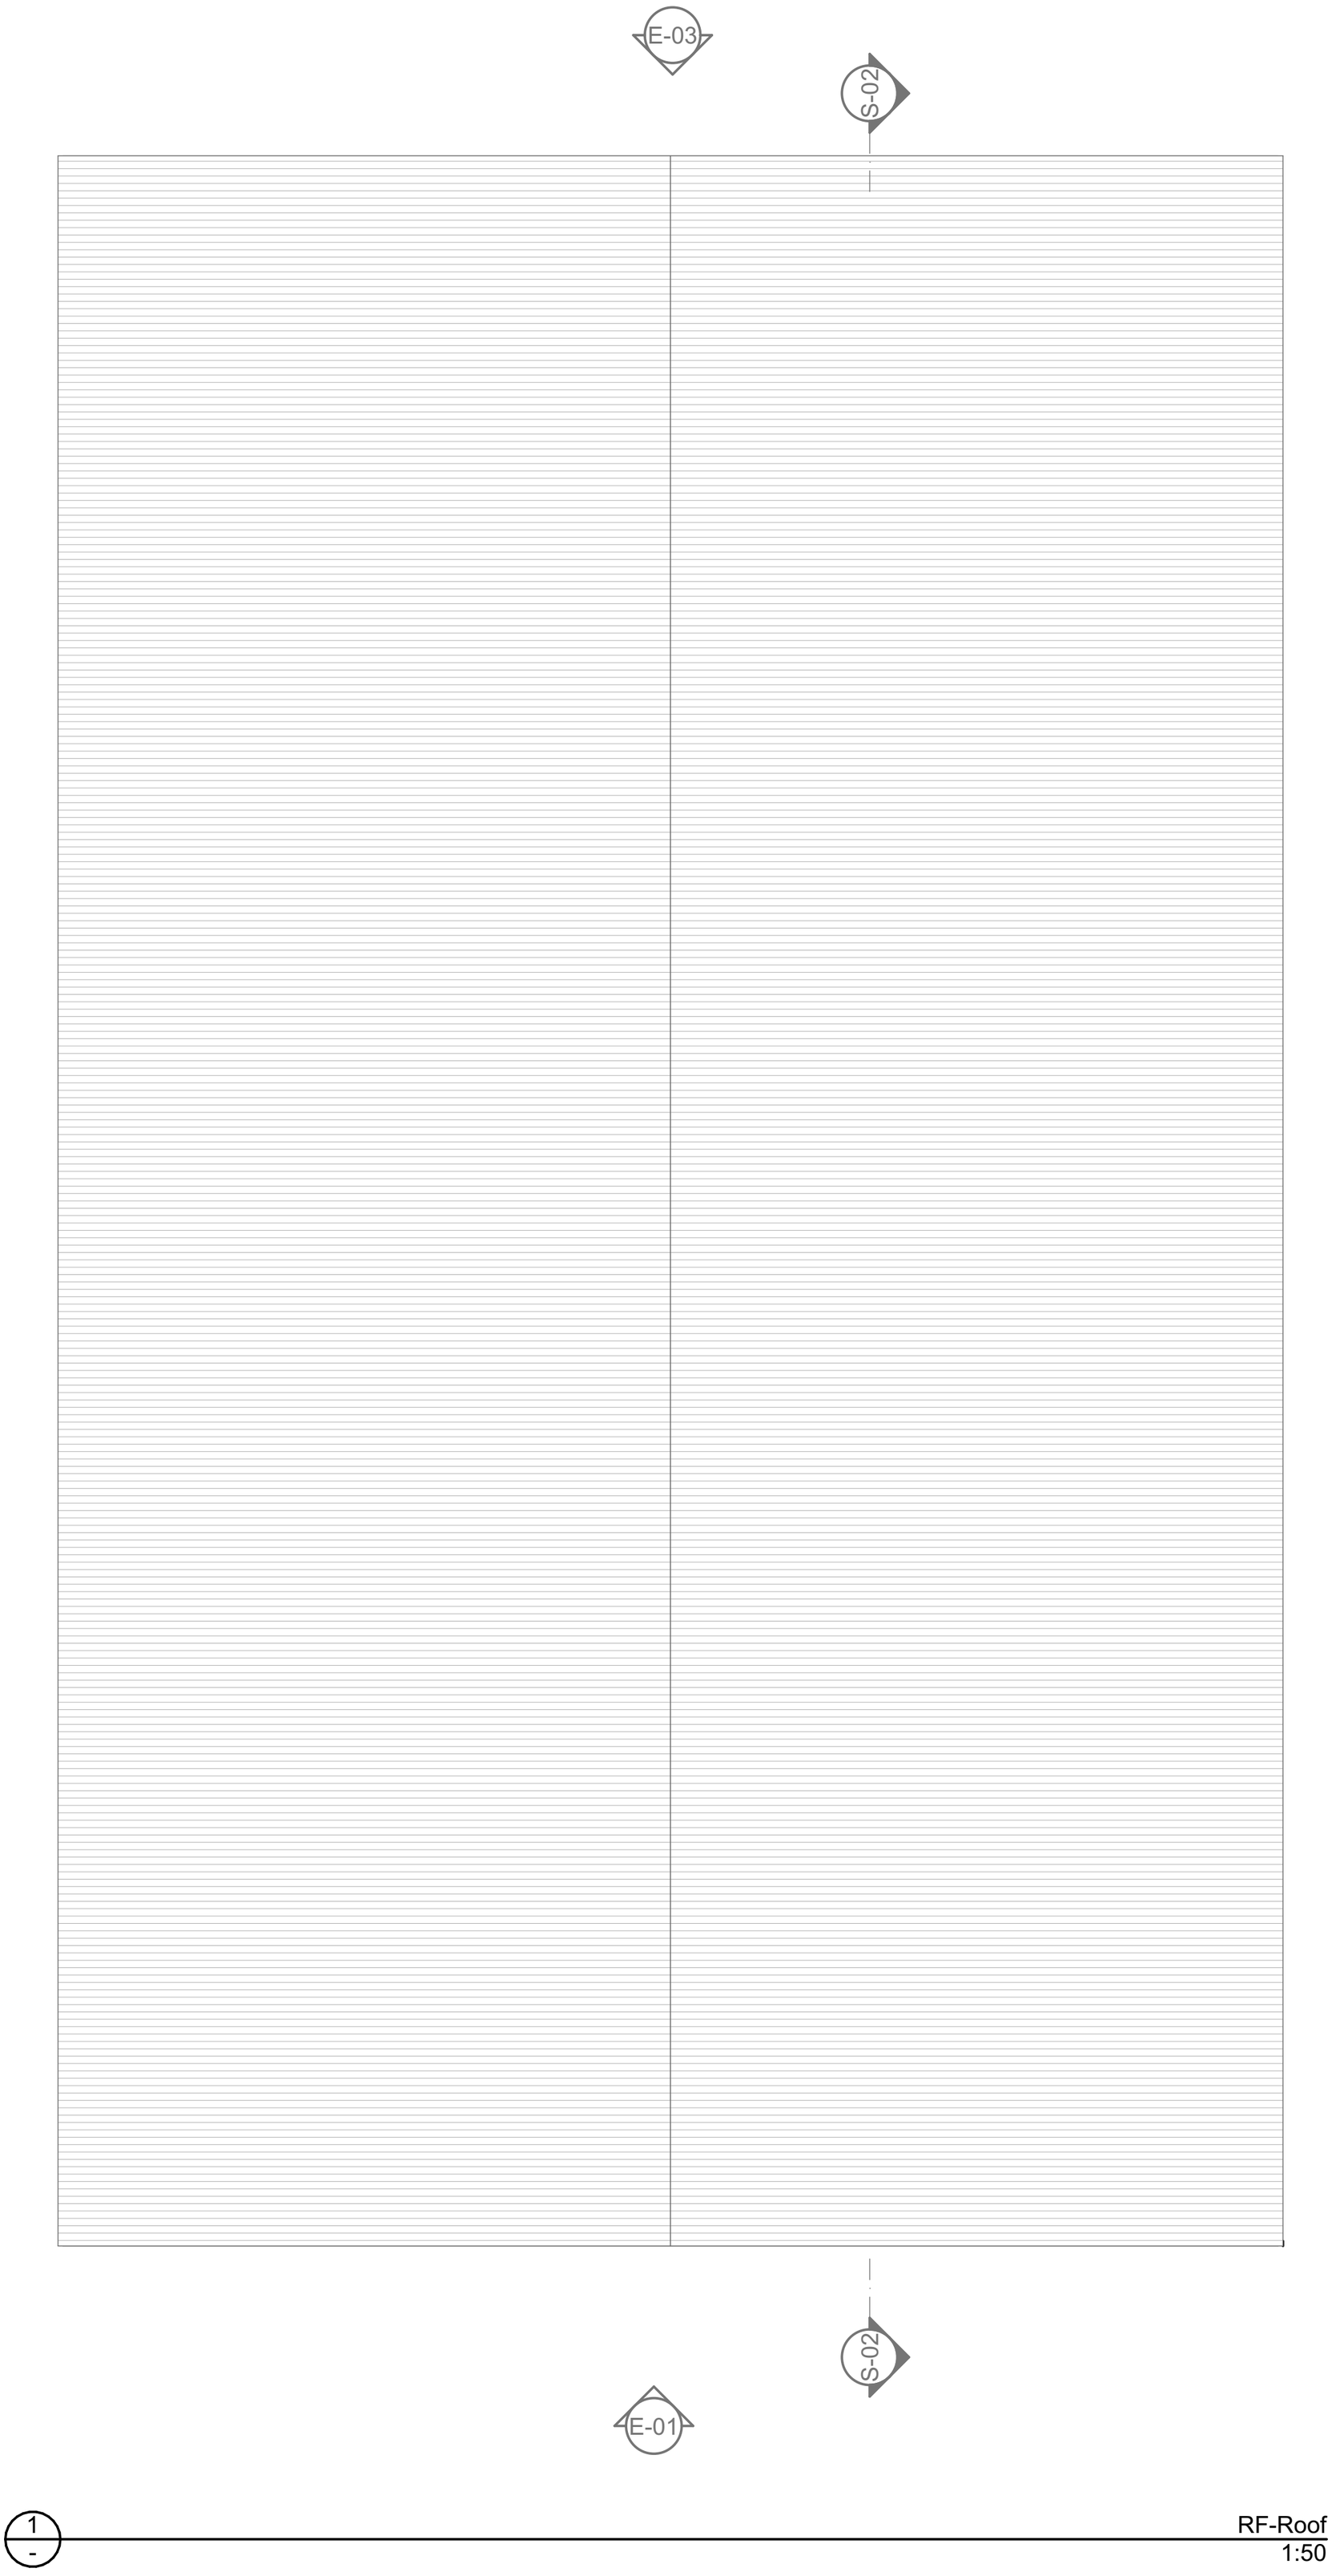

1
-

RF-Roof
1:50

General notes
This document and its design content is copyright ©. It shall be read in conjunction with all other associated project information including models, specifications, schedules and related consultants documents. Do not scale from documents. All dimensions to be checked on site. Immediately report any discrepancies, errors or omissions on this document to the Originator. If in doubt ASK.

Key plan North

Revision	Issue	Description	Issued by	Checked by	Date

GRAPHISOFT Archicad®

AD Architecture
34 Trumlands Road
Torquay
Devon
TQ1 4RN

contact@ad-architecture.co.uk
www.aitondouglas.com

Client
Stagecoach

Project
Caerphilly Depot , 16 Greenway , Bedwas
Caerphilly

Layout Title
Depot Roof Plan as Existing

Scale(s)
1:50 / A2

Project No.
572

Purpose of Issue

Status

Drawing Number
572-PDG- - - -A-A.572.153

Revision