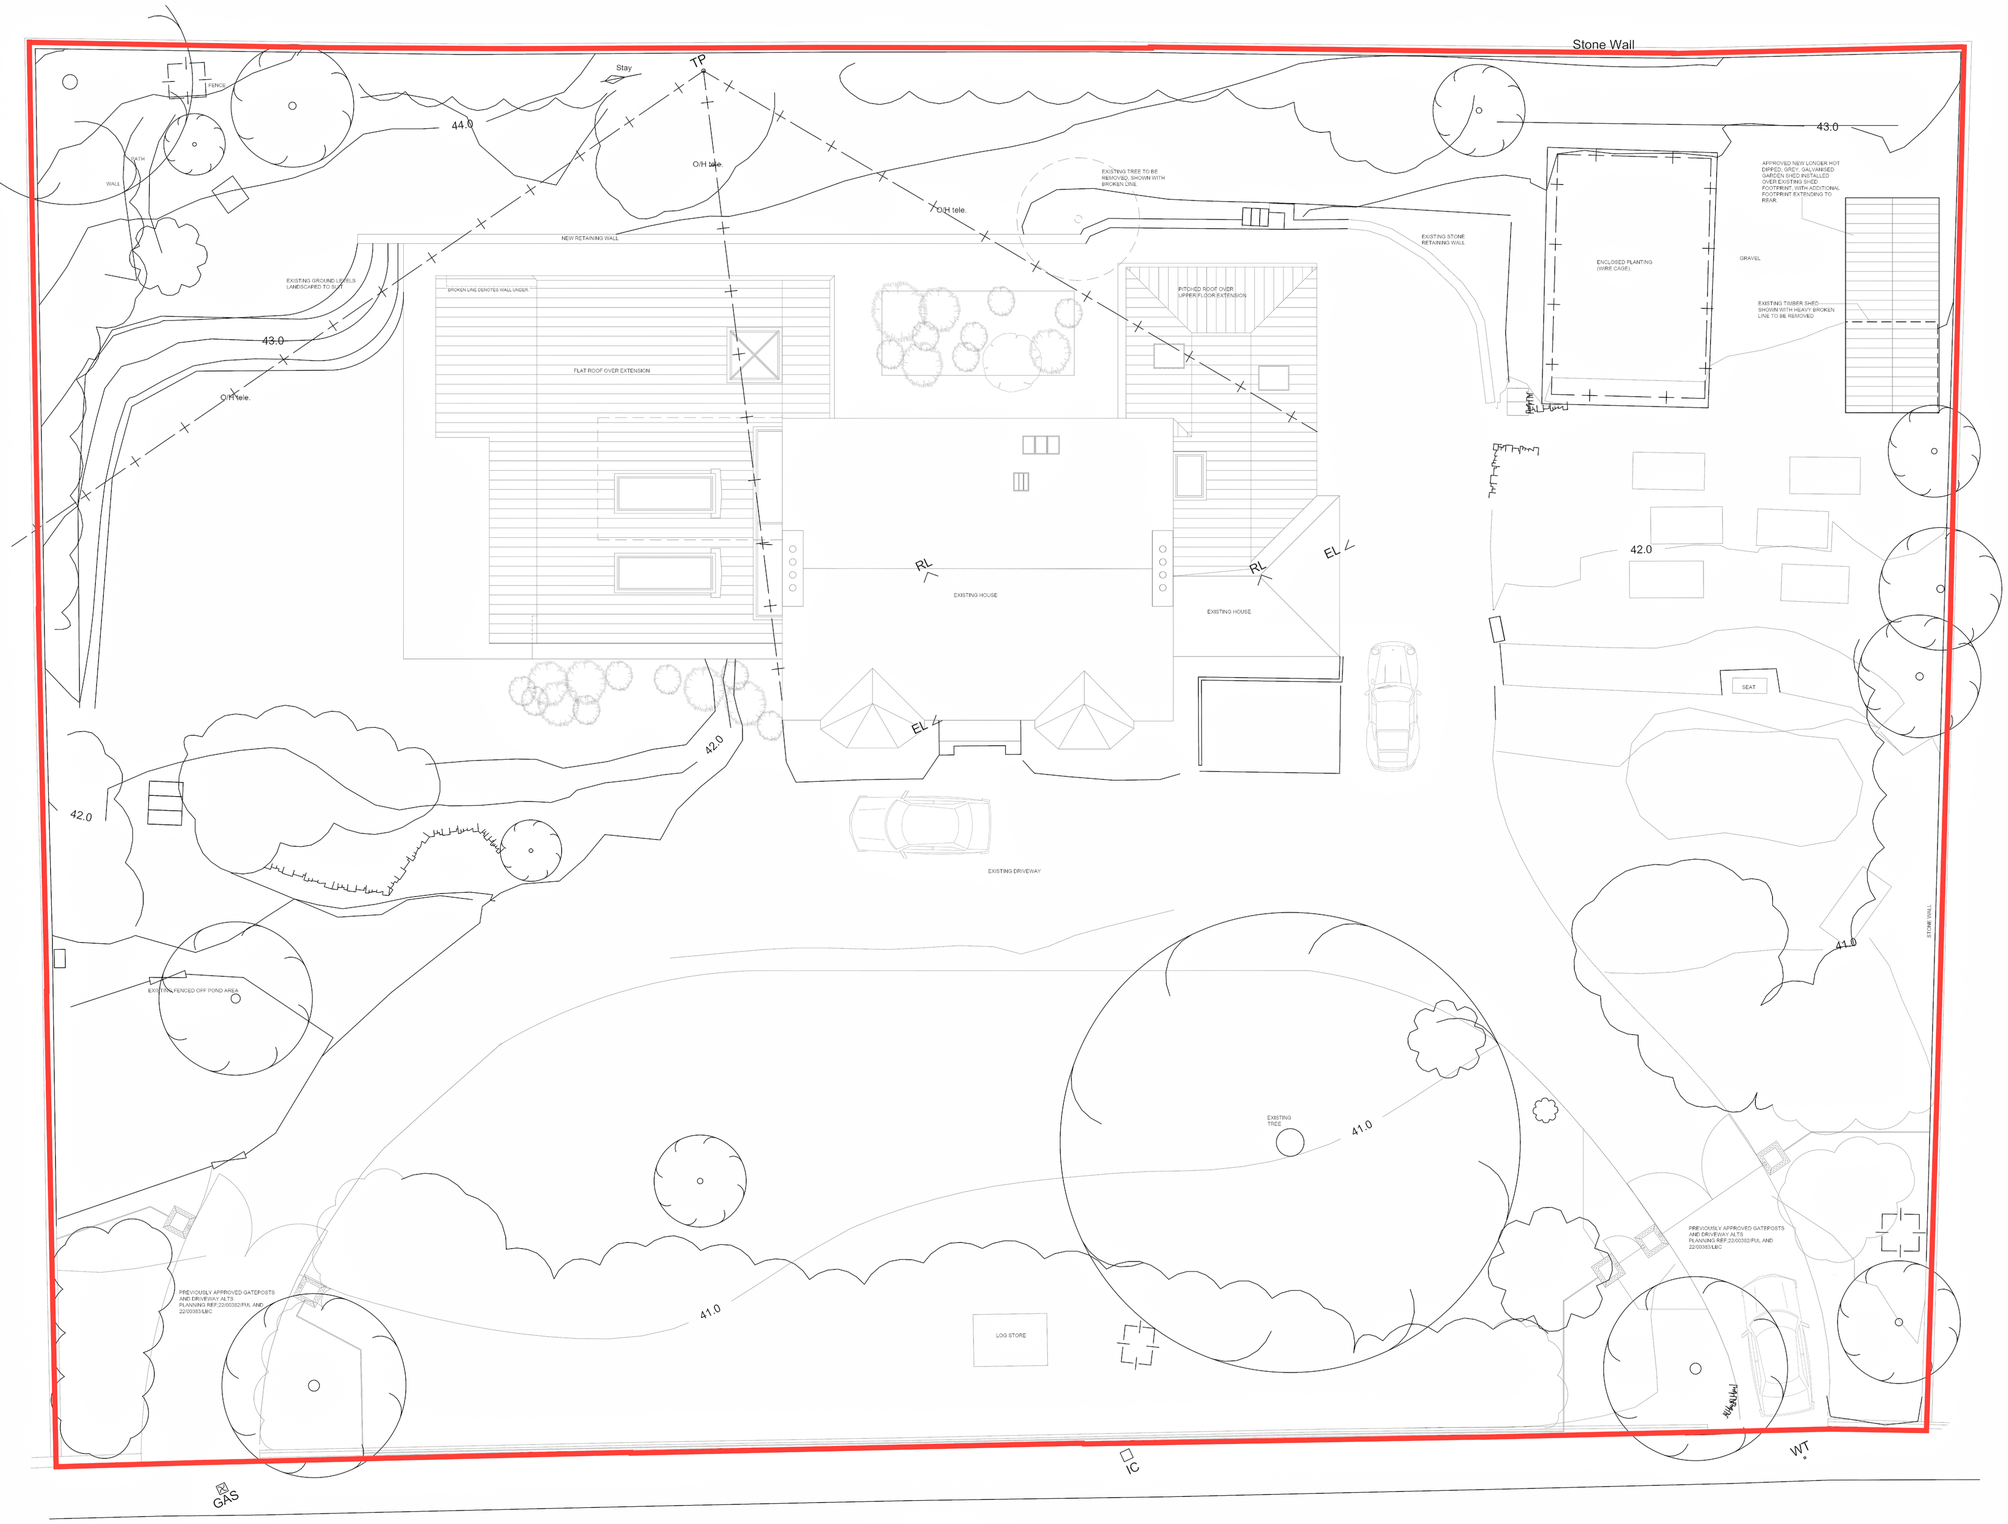

SITE/ ROOF PLAN AS APPROVED;
23/00282/LBC, 23/00281/FUL
SCALE 1:100

0 1m 2m 5m

REVISIONS

ALLY CROLL ARCHITECT

9 STANLEY HOUSE | 115 HENDERSON STREET | BRIDGE OF ALLAN | FK9 4HH

SIGNED — FOR ALLY CROLL ARCHITECT LTD

DATED

PLANNING

PROPOSED
ALTERATIONS AND EXTENSION TO
EXISTING DWELLING HOUSE AT
7 KENILWORTH ROAD
BRIDGE OF ALLAN
FK9 4DU
FOR

MR AND MRS TAYLOR

DRWG NO : A.21.10 PH2 004

DATE : MARCH 2024

DRAWN AEC

SCALE AS NOTED @ A1

SITE PLAN AS APPROVED;
23/00282/LBC, 23/00281/FUL

CONTRACTOR TO VERIFY ALL DIMENSIONS ON SITE PRIOR TO ORDERING MATERIALS OR COMMENCING WORK

NO DIMENSIONS TO BE SCALED FROM DRAWINGS

ALL DRAINAGE TO BE CONSTRUCTED TO THE SATISFACTION OF THE LOCAL AUTHORITY

ELECTRICAL INSTALLATION TO COMPLY WITH THE LATEST IEE REGULATIONS.

THIS DRAWING TO BE READ IN CONJUNCTION WITH ALL OTHER ARCHITECTS, CONSULTANTS, SPECIALISTS AND SUB- CONTRACTORS DRAWINGS.

THIS DRAWING IS THE PROPERTY OF ALLY CROLL ARCHITECT LTD AND COPYRIGHT IS RESERVED BY THEM

IF IN DOUBT ASK. DO NOT SCALE. ALL DIMENSIONS TO BE CHECKED ON SITE PRIOR TO ANY WORKS COMMENCING. ANY DISCREPANCY TO BE REPORTED TO ALLY CROLL ARCHITECT LTD.