EXISTING/PROPOSED SITE PLANS

A L Engineering, Hall Lane, Yaxley, Eye, IP23 8BY

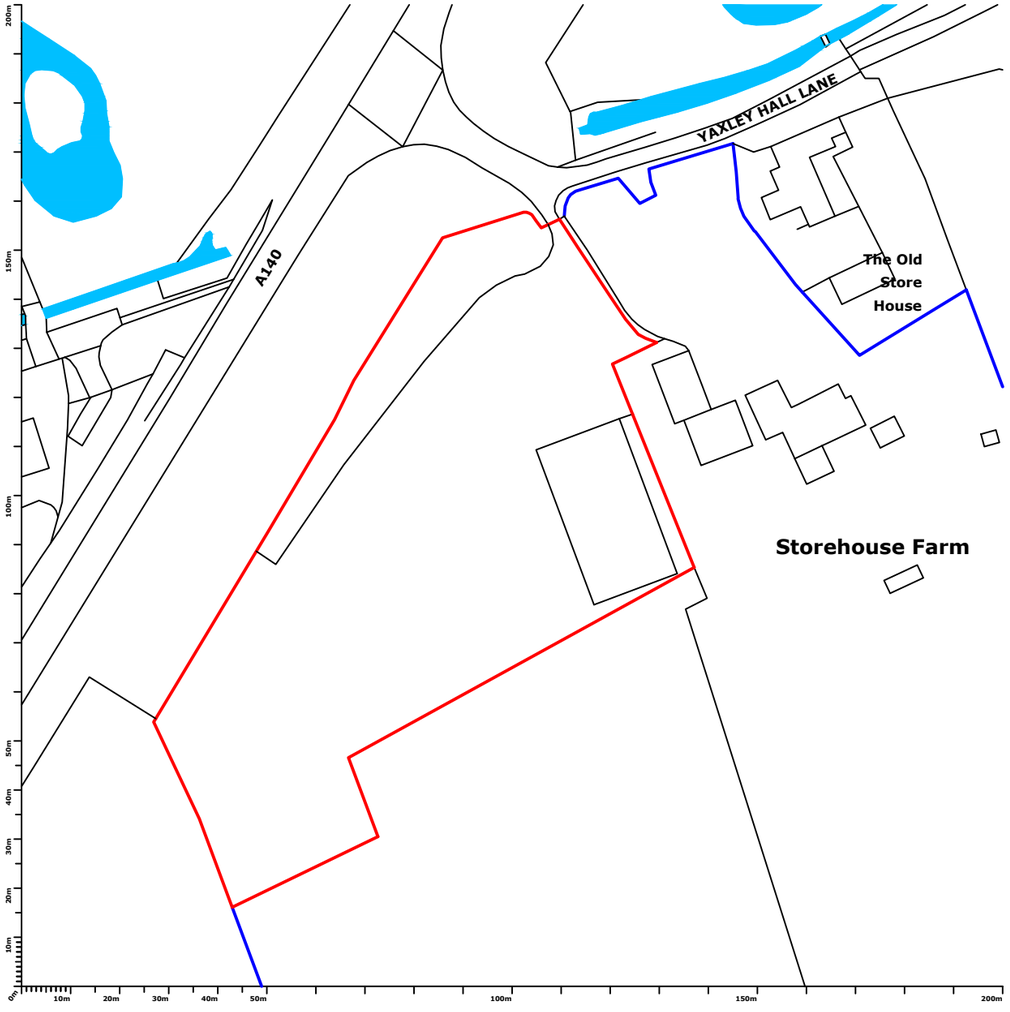

Ordnance Survey®
Ukmapcentre.com

Serial number: 275027
© Crown copyright and database right 2023
Ordnance Survey licence 100048957
Reproduction in whole or in part is prohibited without the prior permission of Ordnance Survey

N

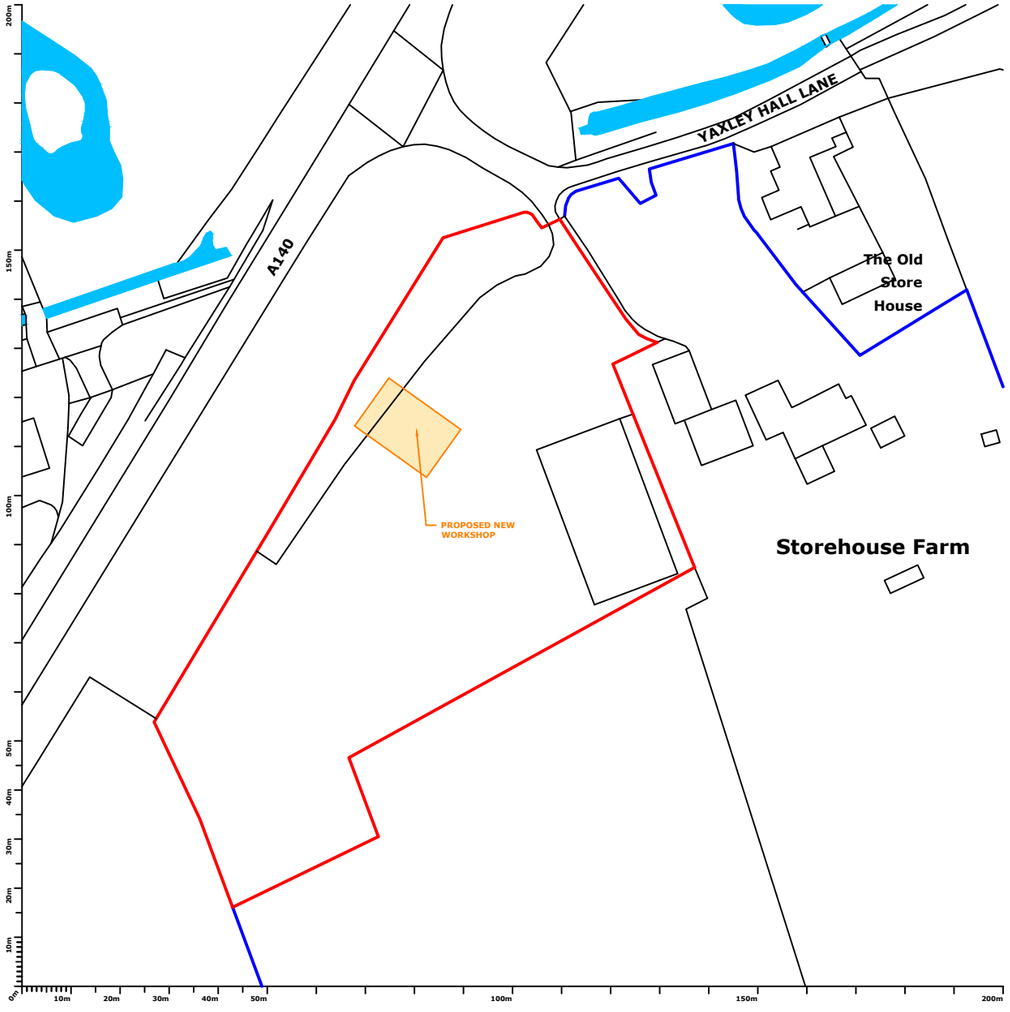

Ordnance Survey®
Ukmapcentre.com

Serial number: 275027
© Crown copyright and database right 2023
Ordnance Survey licence 100048957
Reproduction in whole or in part is prohibited without the prior permission of Ordnance Survey

N

planning direct

The Furnace
The Maltings
Princes Street
Ipswich
Suffolk
IP1 1SB

t: 01473 407911
e: enquiries@planningdirect.co.uk
w: planningdirect.co.uk

TITLE: Existing/Proposed Site Plans		
DATE: 06/12/23		
REF: 2945	**DRAWING:** 02	**REVISION:** 4
SCALE: 1:1250	**SHEET SIZE:** A3	
DRAWN BY: CM	**CHECKED BY:** EC	
CONTACT: technical@planningdirect.co.uk		

CLIENT: A L ENGINEERING

APPLICATION SUMMARY:
Full planning application for a new workshop

KEY:

Site boundary

Curtilage of owned property

NOTES:

BUILDING FOOTPRINT: 216m^2 approx.

SITE AREA: 7535m^2 approx.