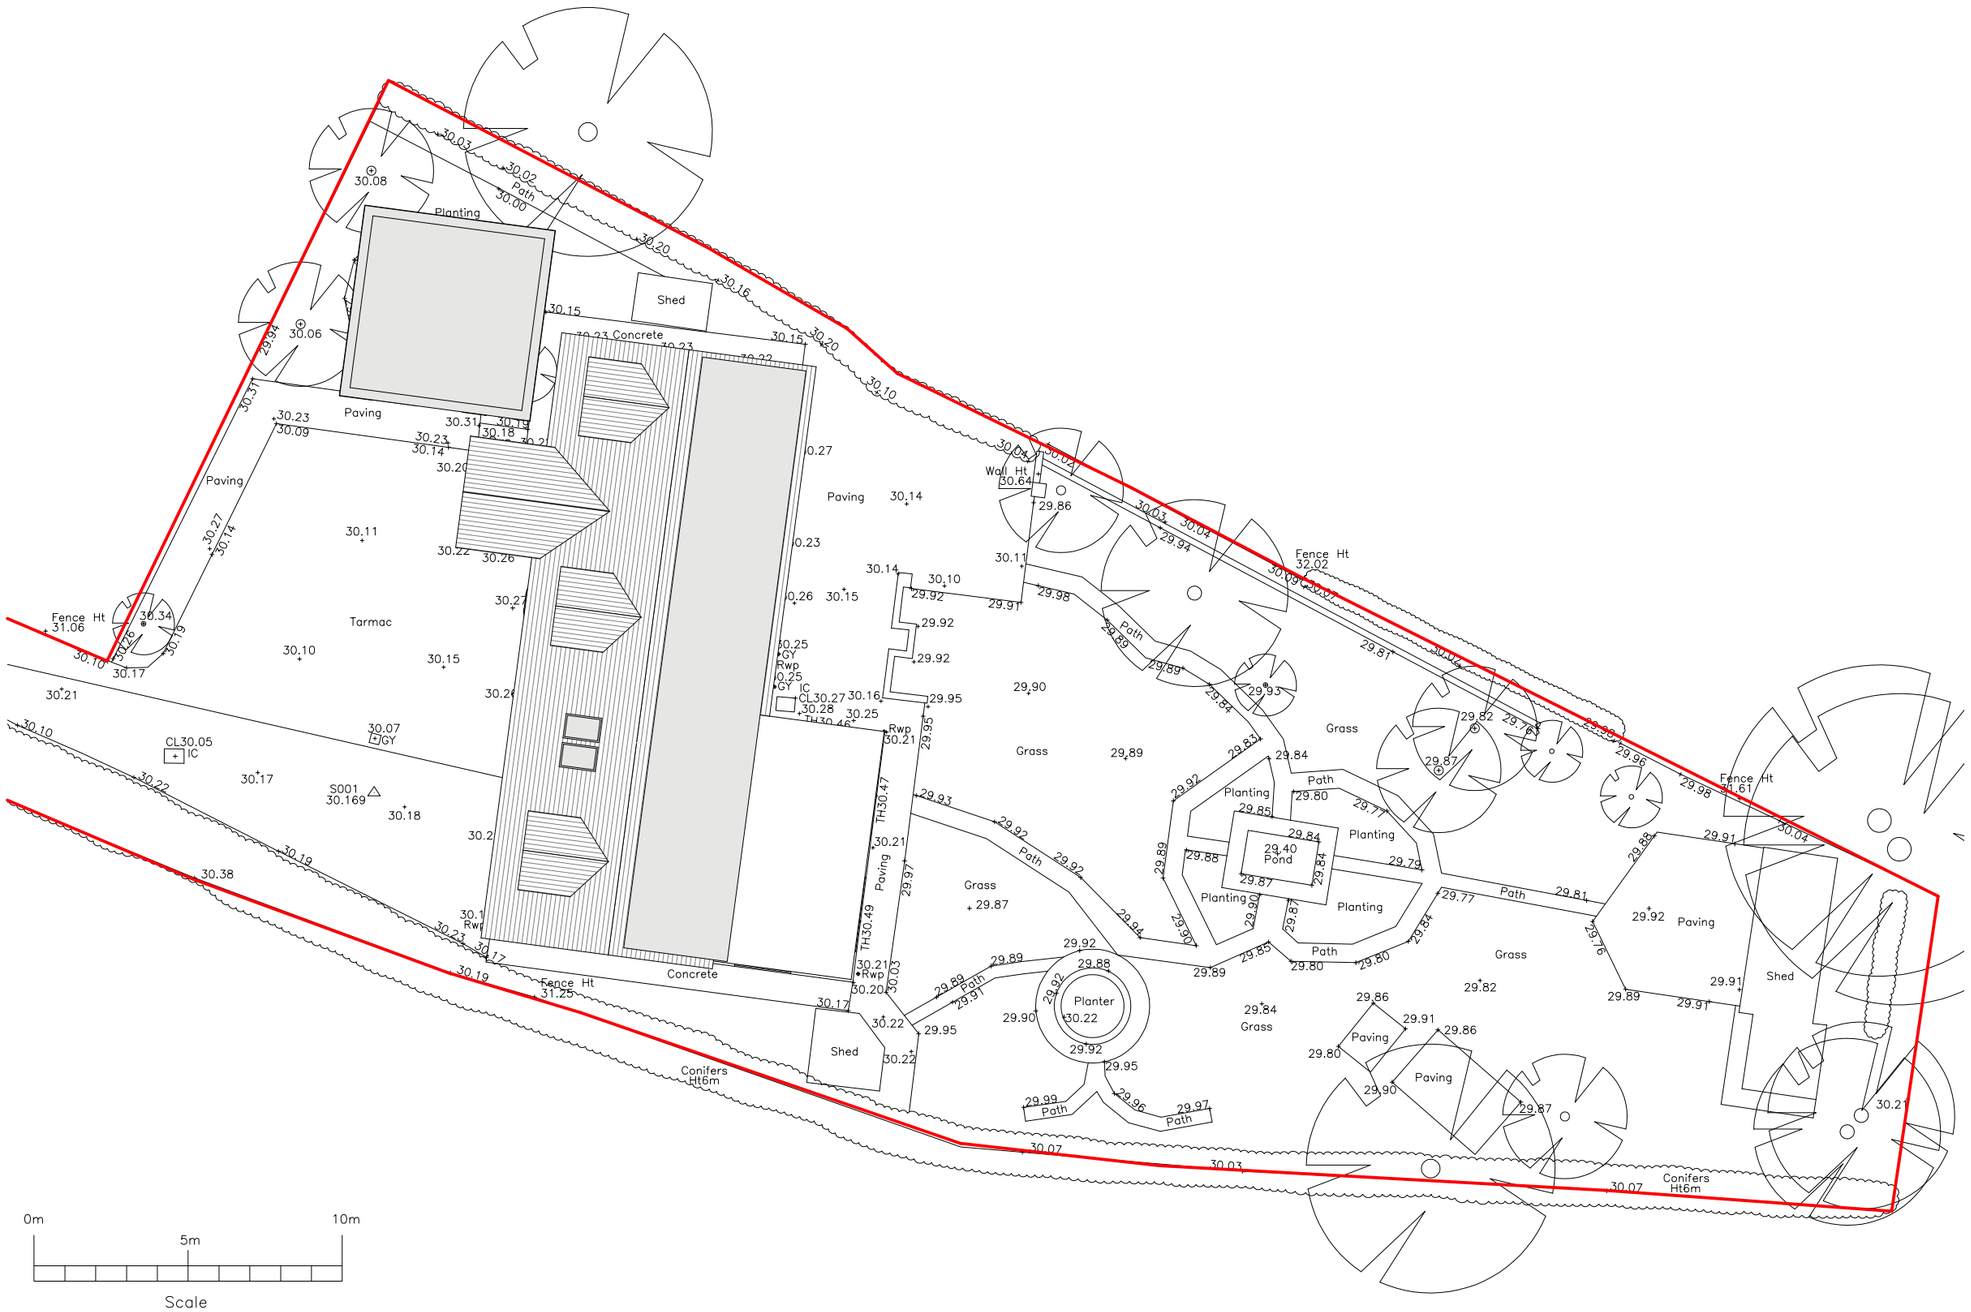

In addition to the hazard/risks normally associated with the types of work detailed on this drawing take note of the above. It is assumed that all works on this drawing will be carried out by a competent contractor working, where appropriate, to an appropriate method statement.

Construction Risks	Maintenance/cleaning Risks	Demolition/adaptation Risks

N

RIBA Chartered Practice

Architects Registration Board

Rev	Description	Date	Initials

Jackson-Crane Architecture

7 The Courtyard, 2C High Street,
Ruddington,
Nottingham,
NG11 6ER

0115 837 0123
hello@jackson-crane.com
www.jackson-crane.com

Project Name
2A North Road, Ruddington

Project Address
2A North Road, Ruddington, Nottingham, NG11 6AD

Client
Mr Gallagher

Drawing Title
Site Plan as Proposed

Project No.	Scale	Paper Size	Drawn By	Checked By
24-004	1:200	A3	DJC	DJC

Status	Purpose of Issue
S0	Work In Progress

Drawing Reference

Project	Originator	Zone	Level	Type	Role	Number	Revision
NOR -	JCA -	B0 -	XX -	DR -	A	**01002**	

This document is copyright © of Jackson-Crane Architecure. It shall be read in conjunction with all other associated project information including models, specifications, schedules and related consultants documents. Do not scale from documents. All dimensions to be checked on site. Immediately report any discrepancies, errors or omissions on this document to the Originator. If in doubt ASK.