Project no 3130 sheet four

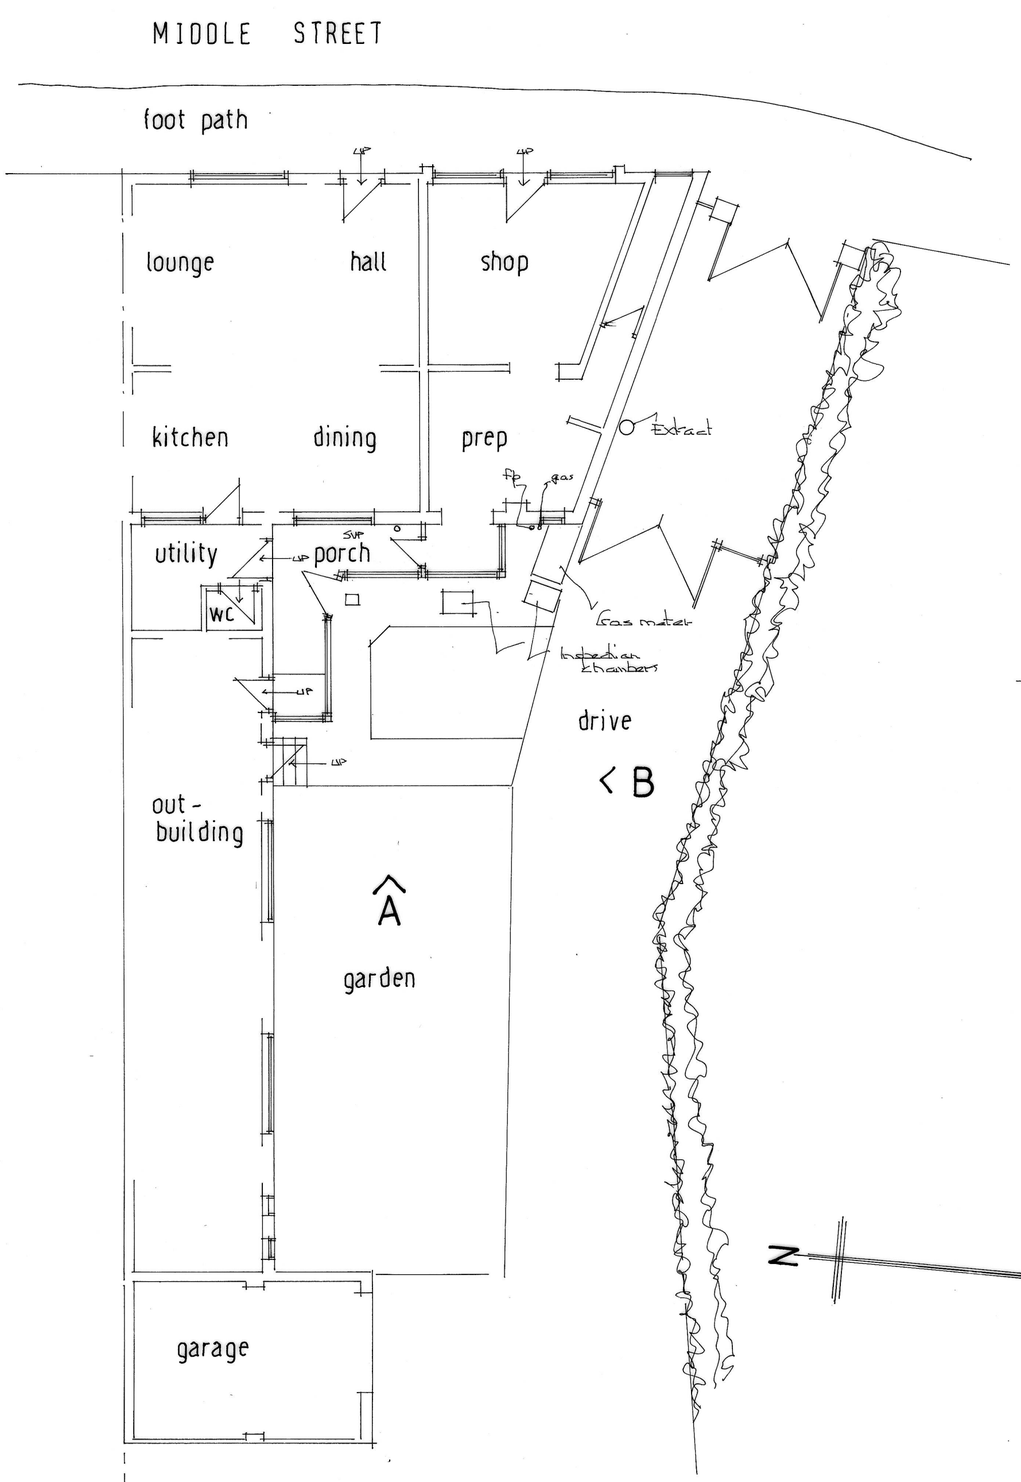

Existing ground floor plan 1:100 SCALE

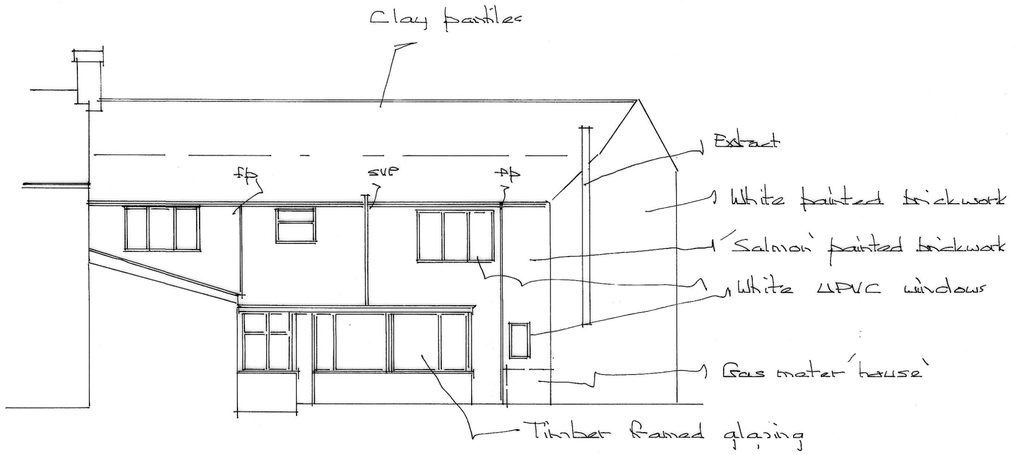

Existing rear elevation (ON A) 1:100 SCALE

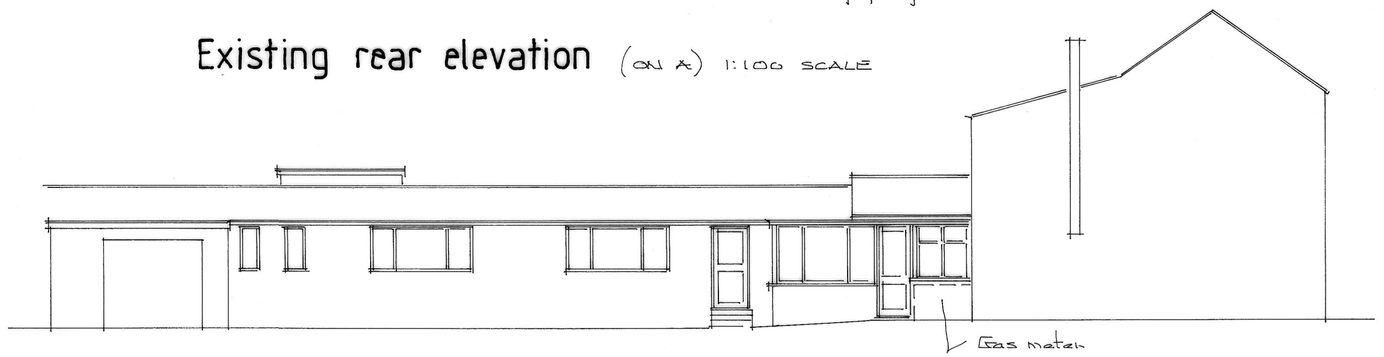

Side (ON B)

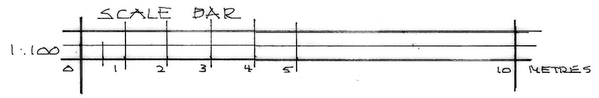

3130-4

1:100 SCALE AT A2 SIZE

Littlebarn, Thorpe Drive, Brantingham,
East Riding of Yorkshire, HU15 1QG
Telephone (01482) 665531 Email wilson@pandndesign.co.uk

Client: Mr & Mrs D. McConville	Date: 12-4-24
Project: Proposed garden room	Scale: 1:100
Site: 11 Middle street NAFFERTON	Drg.No. 3130-4

©This Drawing is the property of P&N Design. It must not be copied in whole or in part or sent to a third party without written consent. Do not scale from drawing, if in doubt ask.