SITE LOCATION PLAN
Scale 1:1250

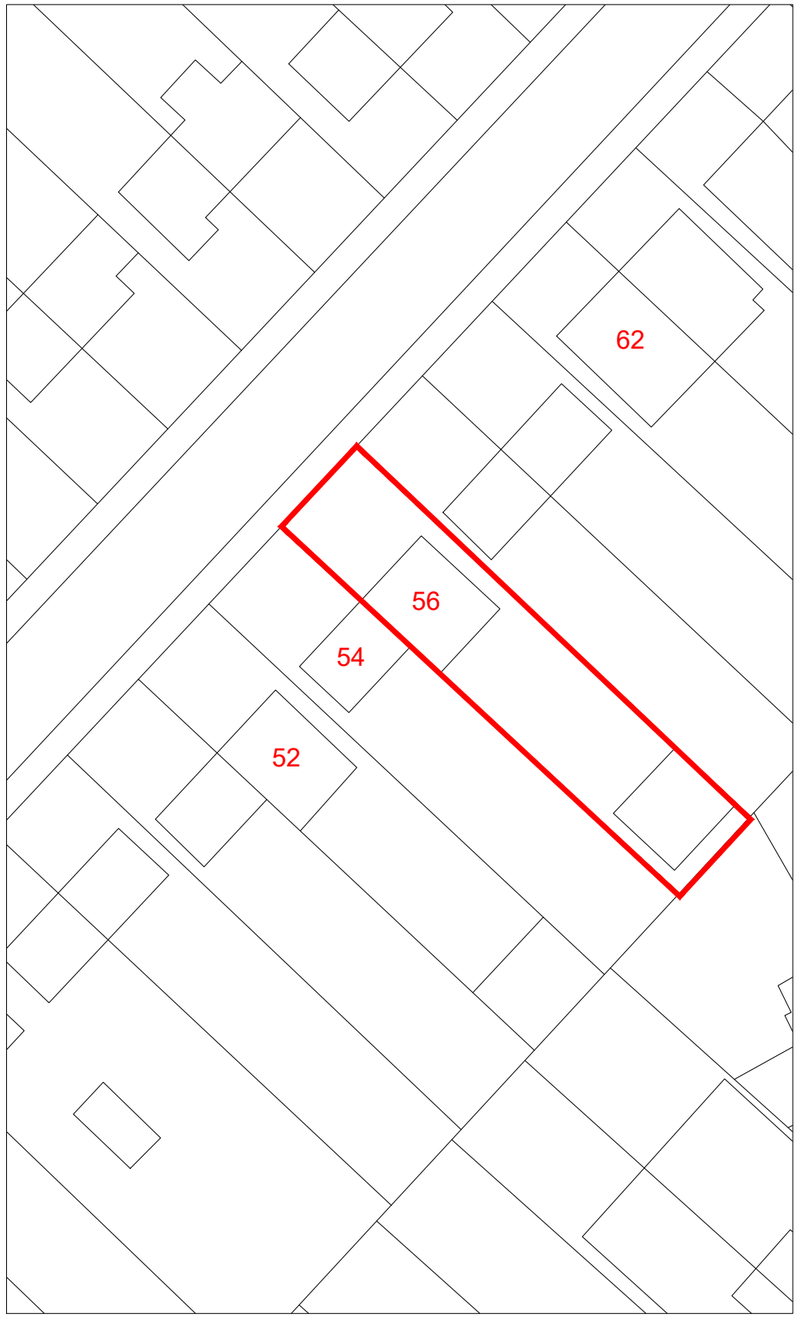

EXISTING BLOCK PLAN
Scale 1:500 @ A3

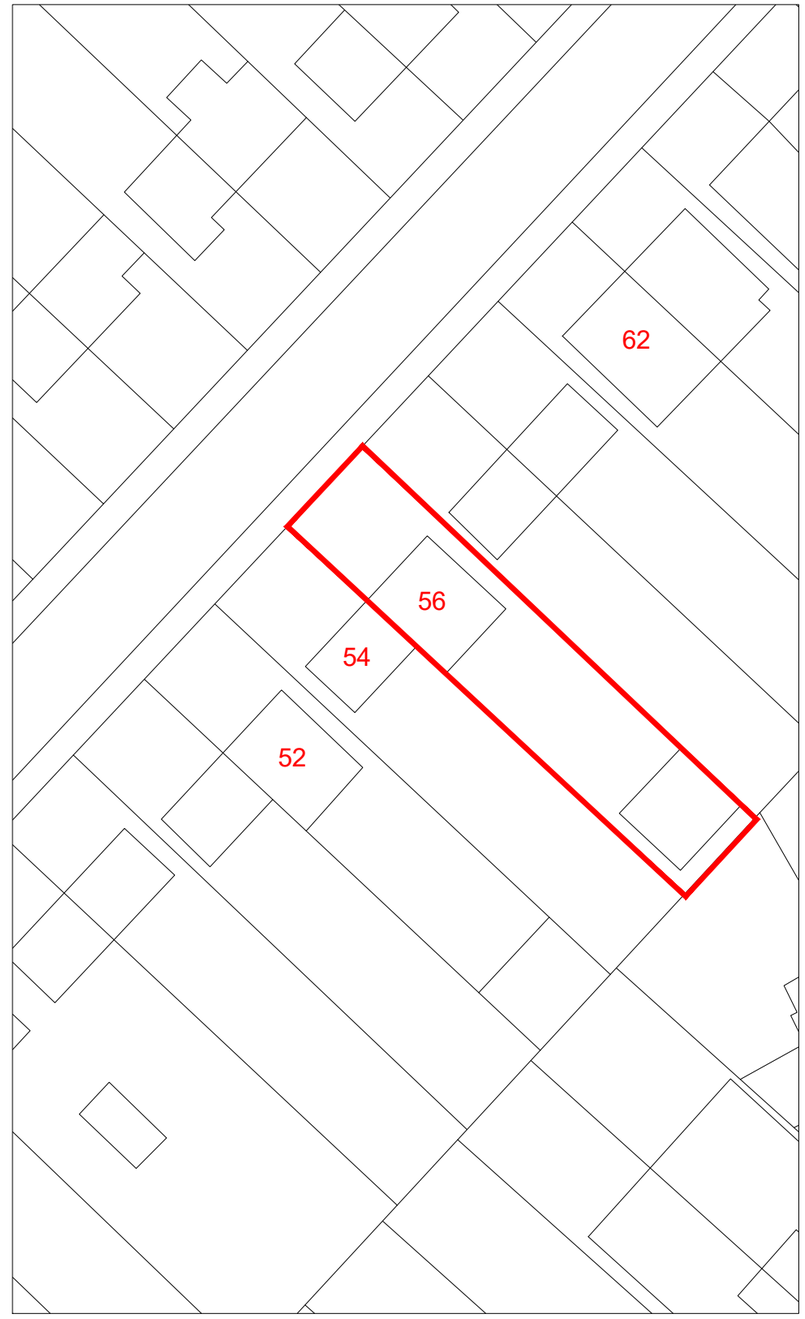

PROPOSED BLOCK PLAN
Scale 1:500 @ A3

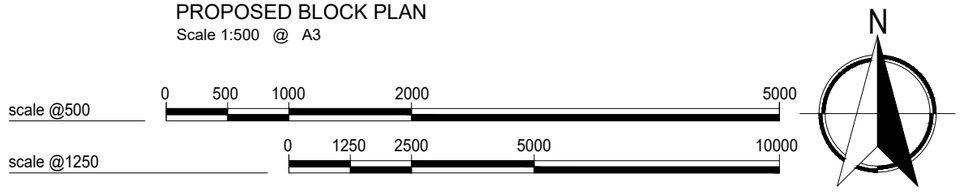

COMMENTS:

J. DAVID TAL ARCHITECTURE

JOB TITLE
56 Hillside Avenue,
WD61HL , Borehamwood

DRAWING TITLE
Location Plan 1:1250
Existing & Proposed Block Plan 1:500

STATUS
Planning

Rev	Date:	Amendments:	By:
-	-	-	-

Date: 11.12.2022
Scale: 1:1250 & 1:500 @ A3
Drawn: DT

Drawing No. 89_HILL_JDTAL_001
Revision: A