REAR ELEVATION

FRONT ELEVATION

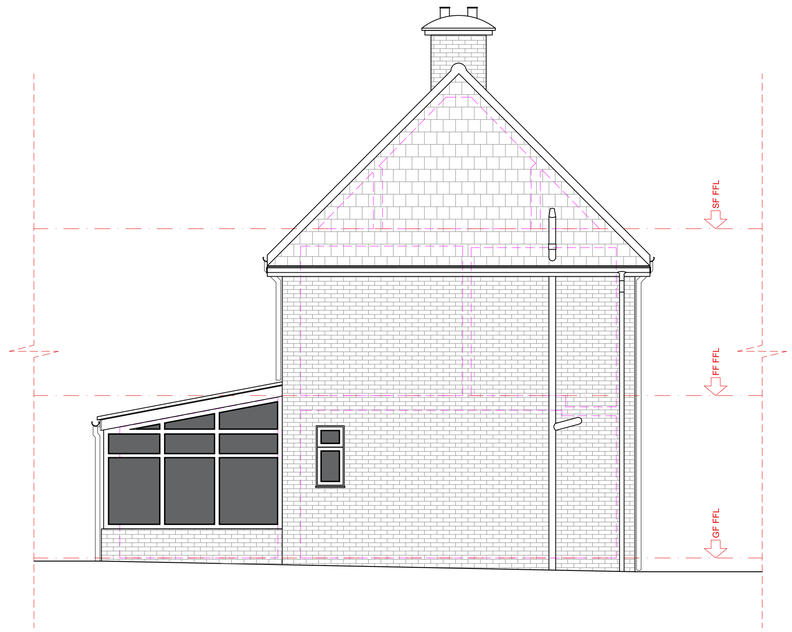

LHS ELEVATION

COMMENTS:

J. DAVID TAL ARCHITECTURE

JOB TITLE
56 Hillside Avenue,
WD61HL , Borehamwood

DRAWING TITLE
EXISTING Elevations

STATUS
Planning for approval

Rev	Date:	Amendments:	By:
-	-	-	-
-	-	-	-
-	-	-	-
-	-	-	-
-	-	-	-
-	-	-	-

Date: 12.11.2022
Scale: 1:50 @ A1
Drawn: DT

Drawing No. 89_HILL_JDTAL_003
Revision: A