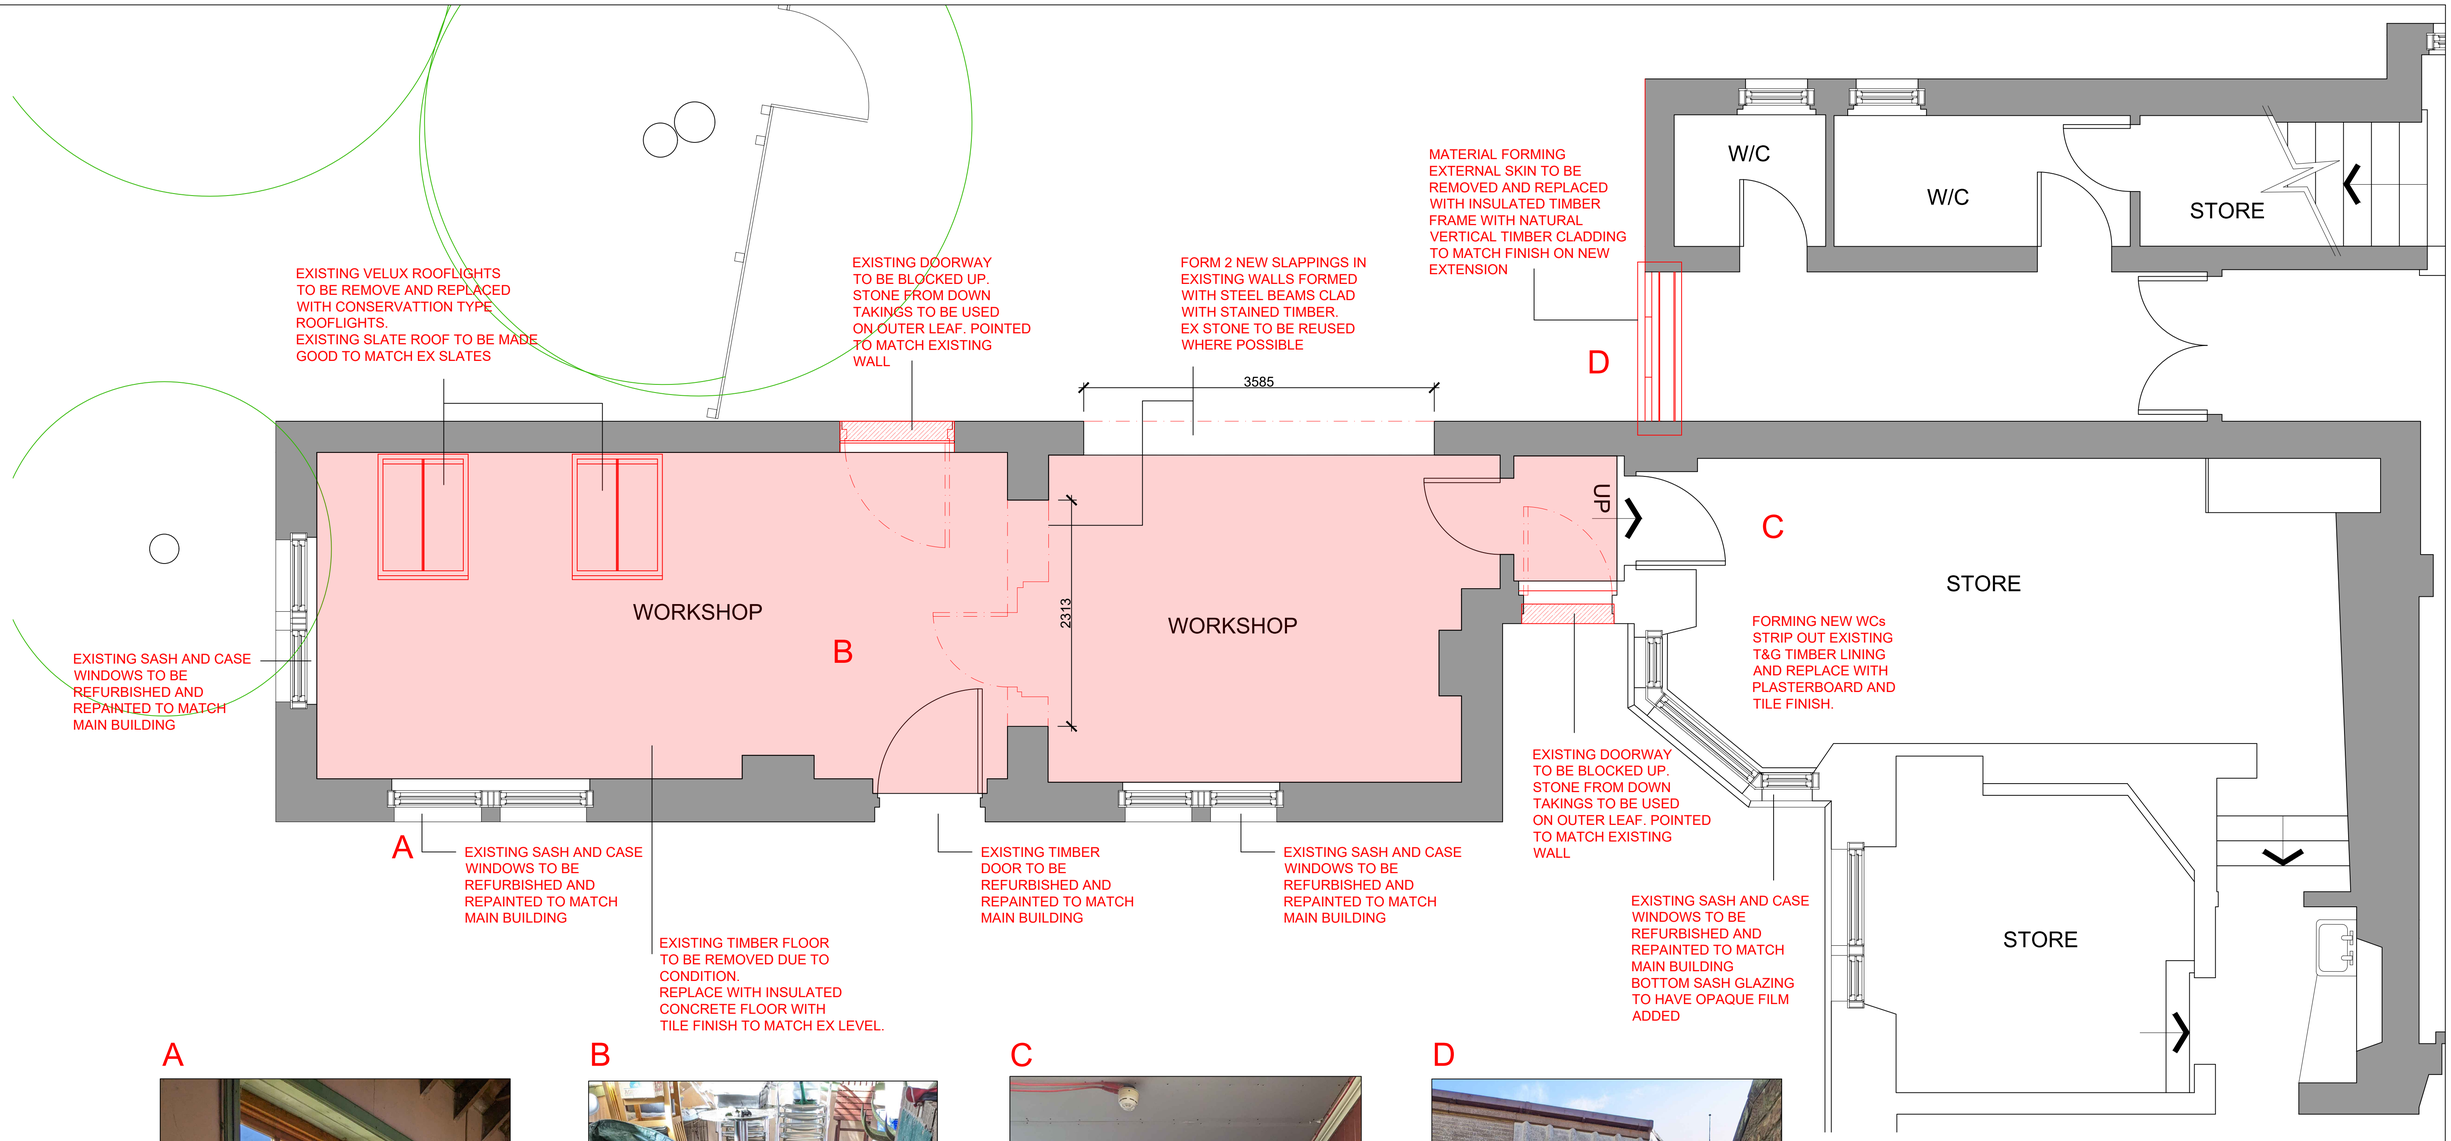

A

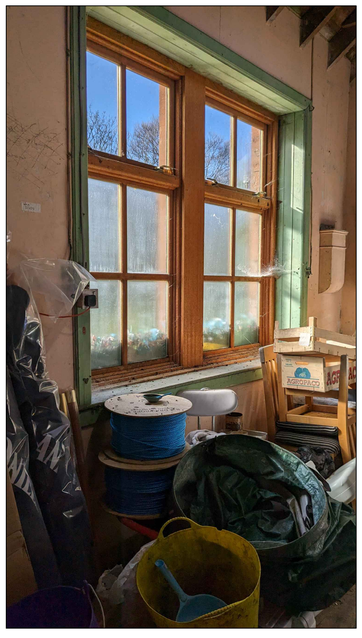

B

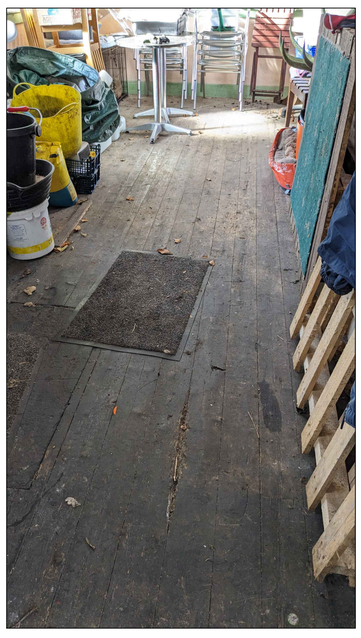

C

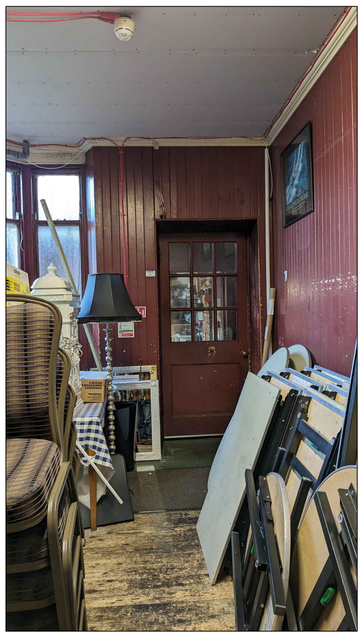

D

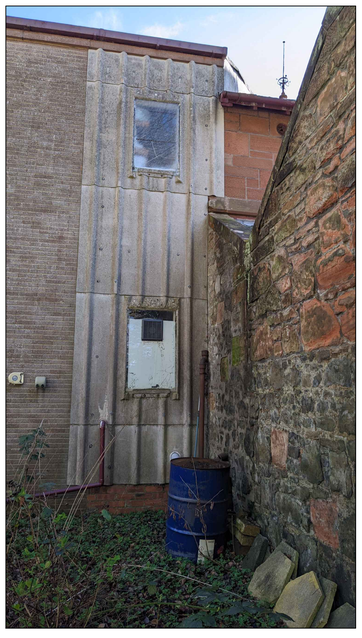

-

JOB Savoy Park Hotel

16 Racecourse Road, Ayr

DRAWING Works to Existing Structure

SCALE	DRAWN	DATE
NTS	MDS	Mar24

DRAWING NO	REV
6502 PR 07	-

CLIENT Savoy Park Hotel

ARPL ARCHITECTS
11 WELLINGTON SQUARE, AYR
TEL 01292 289777