Further Architectural or Engineering Details may be required for construction and site works. If in doubt ASK!

DO NOT SCALE FROM THESE DRAWINGS.. If in doubt ASK! Refer your query back to the Architect or appropriate design team member.

These Drawings are to be read strictly in accordance with any and all other appropriate drawing and specifications associated with the project.

Scale 1:1250
0m 20m 50m 100m

Scale 1:500
0m 10m 20m 30m 40m 50m

Scale 1:50
0m 1m 2m 3m 4m 5m

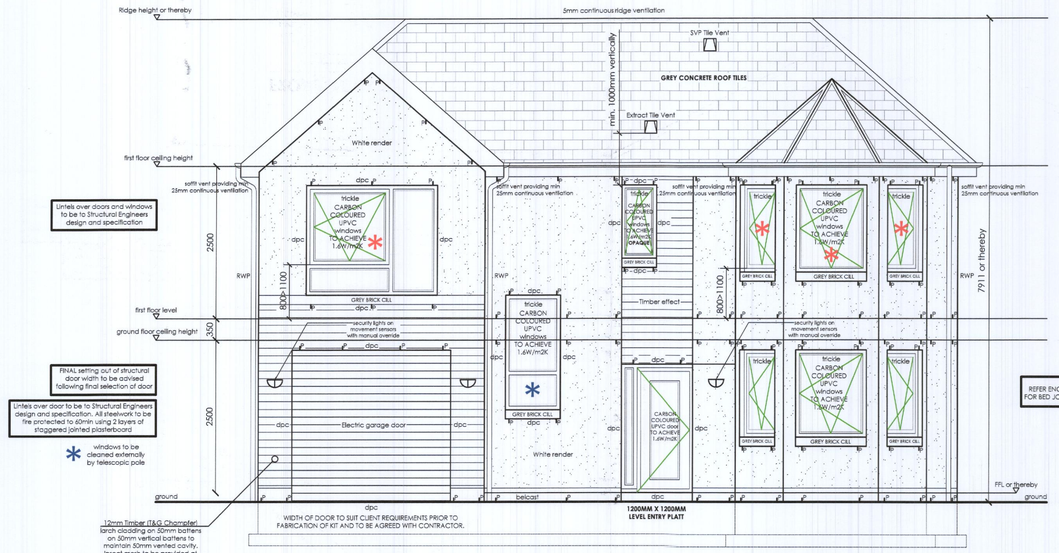

FRONT Elevation (as approved) 1:50 @ A1

perp vents @ max 1000mm ctrs

ESCAPE WINDOW * min. height from FL 800 - 1100mm with min. 450mm clear opening

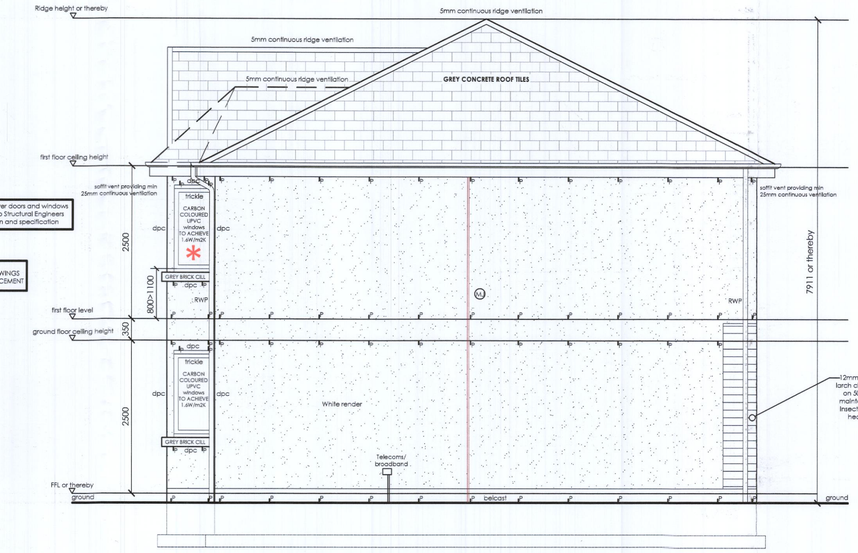

SIDE Elevation (as approved) 1:50 @ A1

perp vents @ max 1000mm ctrs

ESCAPE WINDOW * min. height from FL 800 - 1100mm with min. 450mm clear opening

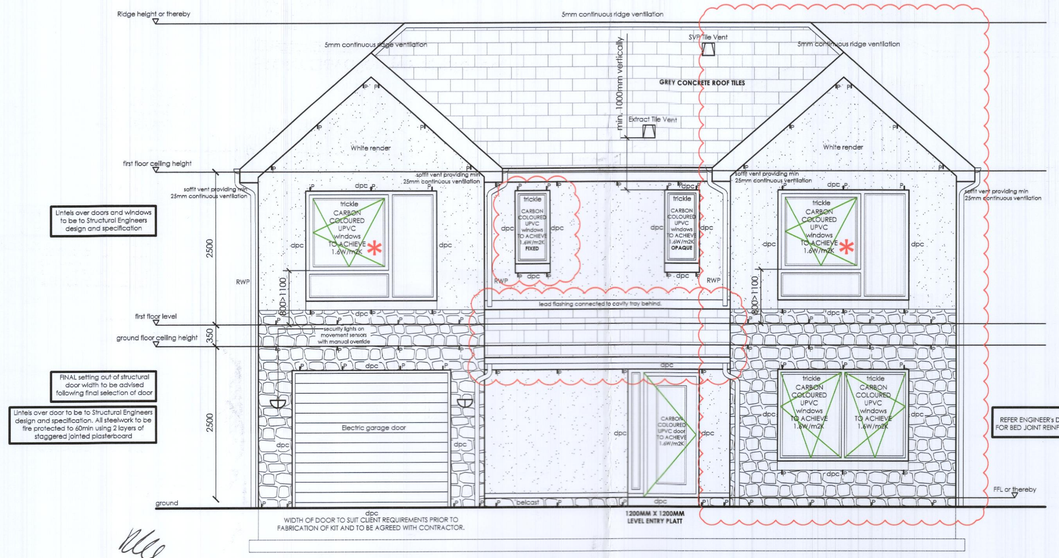

2/2/24

FRONT ELEVATION (as proposed) 1:50 @ A1

perp vents @ max 1000mm ctrs

ESCAPE WINDOW * min. height from FL 800 - 1100mm with min. 450mm clear opening

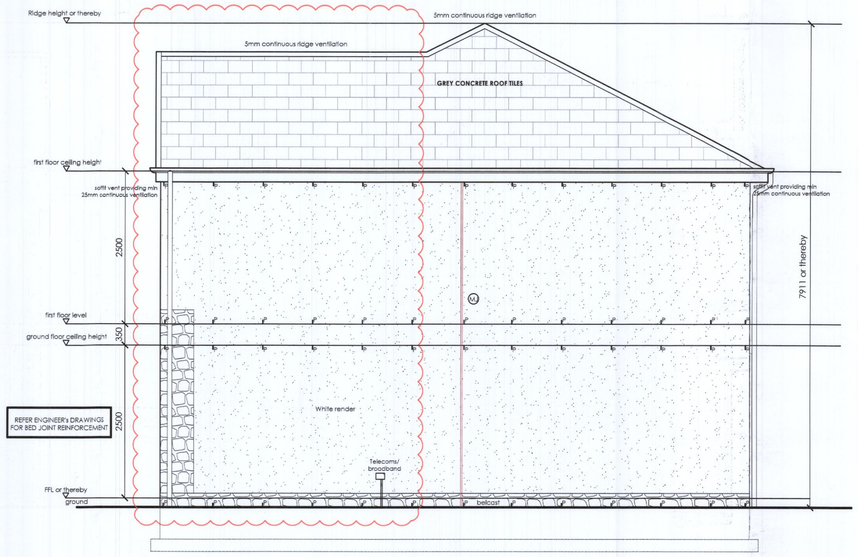

SIDE ELEVATION (as proposed) 1:50 @ A1

perp vents @ max 1000mm ctrs

ESCAPE WINDOW * min. height from FL 800 - 1100mm with min. 450mm clear opening

PROJECT
Site Inspections
for Kean Properties Ltd
at 3nr House Plots at Hayhill Road, Jackton
South Lanarkshire

DRAWING TITLE
Approved and Proposed Elevations

DRAWING CLASSIFICATION
Building control ONLY

PROJECT TYPE

WORK STAGE

ISSUE

REV.	DESCRIPTION	DRAWN	CHKD.	DATE
A	Client Amendments	BS	JB	10/01/2024

SCALE	SHEET SIZE	No. of SHEETS	SHEET No.	CAD FILE
1:50	A1	1	1	

DRAWING NUMBER
23-032-ATW 103-A

BLOCK ARCHITECTS
Tel: 01698 652630 Email: admin@blockarchitects.co.uk www.blockarchitects.co.uk

Copyright Block Architects Ltd. All rights reserved 2022
Please consider the environment before printing this drawing