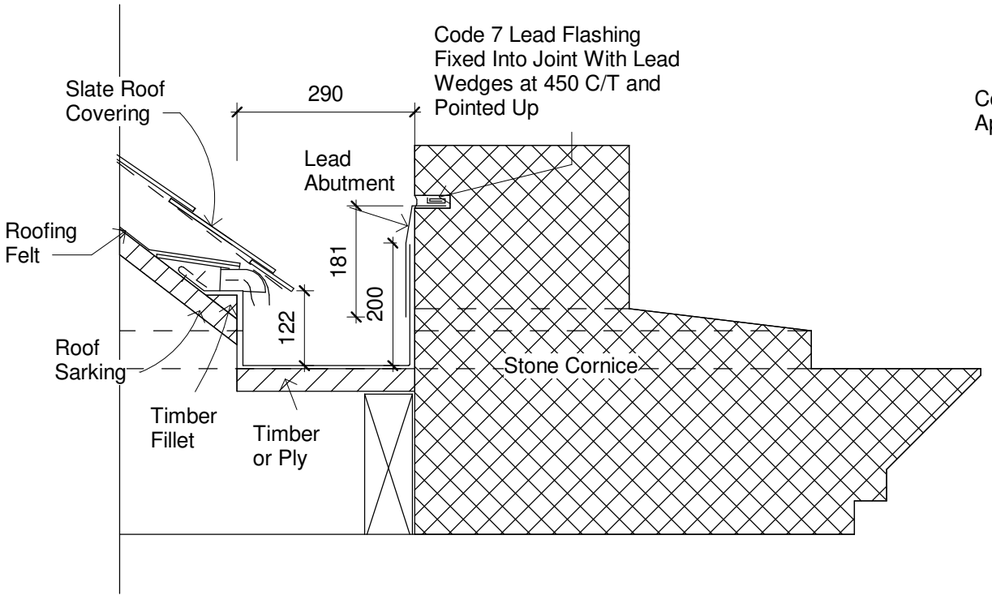

Lead Parapet Gutter

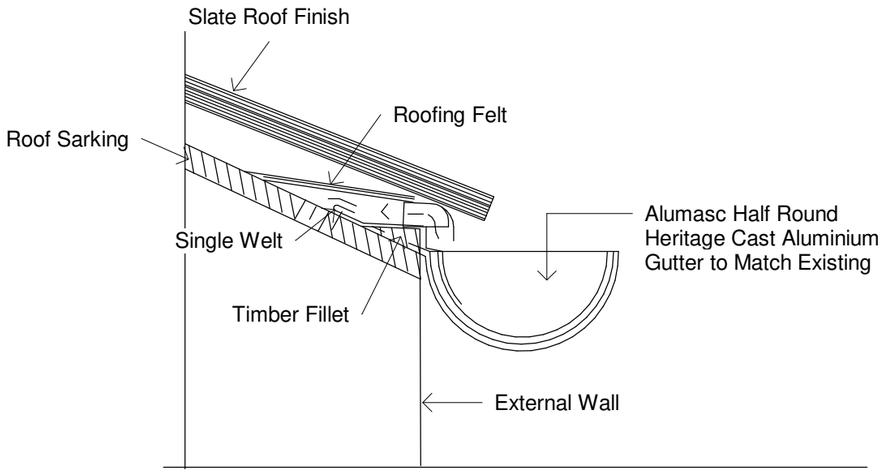

Gutter Detail

All sizes must be
checked on site

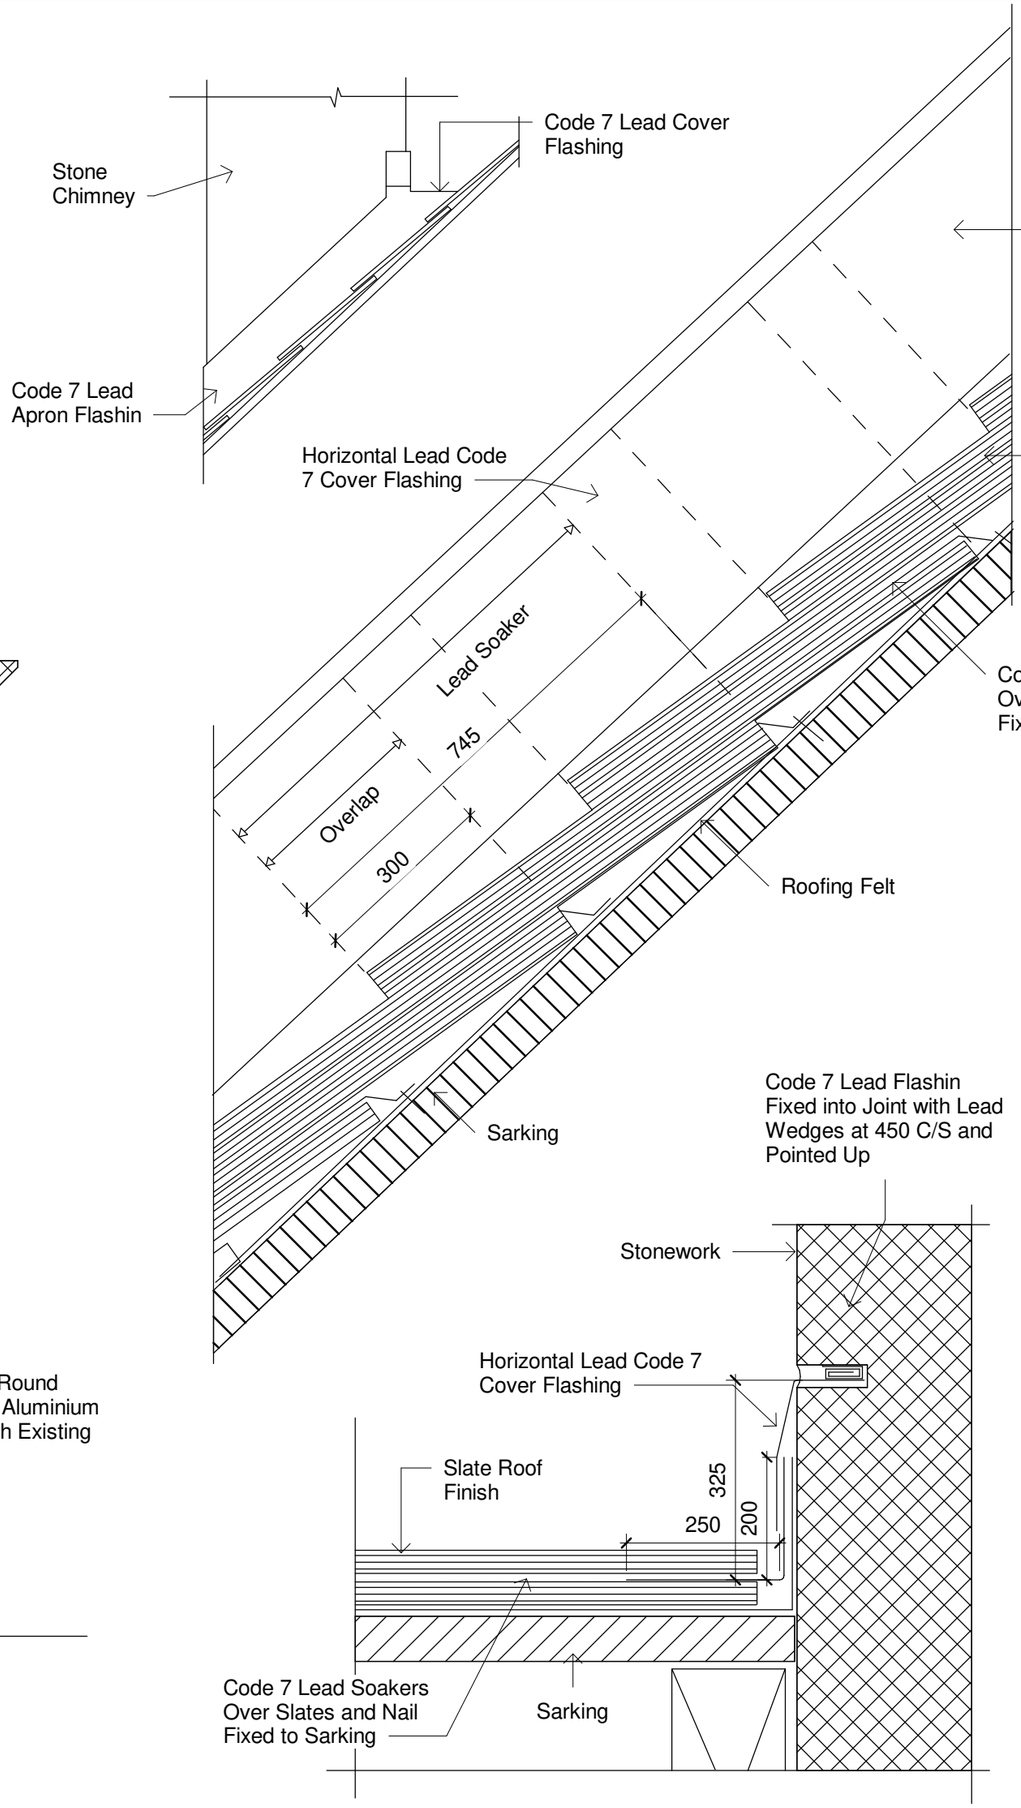

Abutment Flashing Detail

Rev.	Date	Description	Chkd

Tender

DO **NOT** SCALE FROM THIS DRAWING.
ALL DIMENSIONS **MUST** BE VERIFIED ON SITE.
ANY DISCREPANCIES MUST BE REFERRED TO THE ARCHITECT/ CONTRACT ADMINISTRATOR BEFORE PROGRESSING.

SOUTH LANARKSHIRE COUNCIL

Housing & Technical Resources
Design, Brandon Gate,
Hamilton, ML3 0XB

Tel.(0303) 123 1015
Fax.(01698) 453069

Project Title

Lanark Library Roof Replacement
16 Hope Street, Lanark, ML11 7LZ

Drawing Title

Lead Flashing and Gutter Details

SLPN

Project Code COM011738

Drawing No RF-DD-A-002

Checked NF
Approved RI
Drawn AMcG
Date 19/05/22

Scale 1 : 10 @ A3

Rev