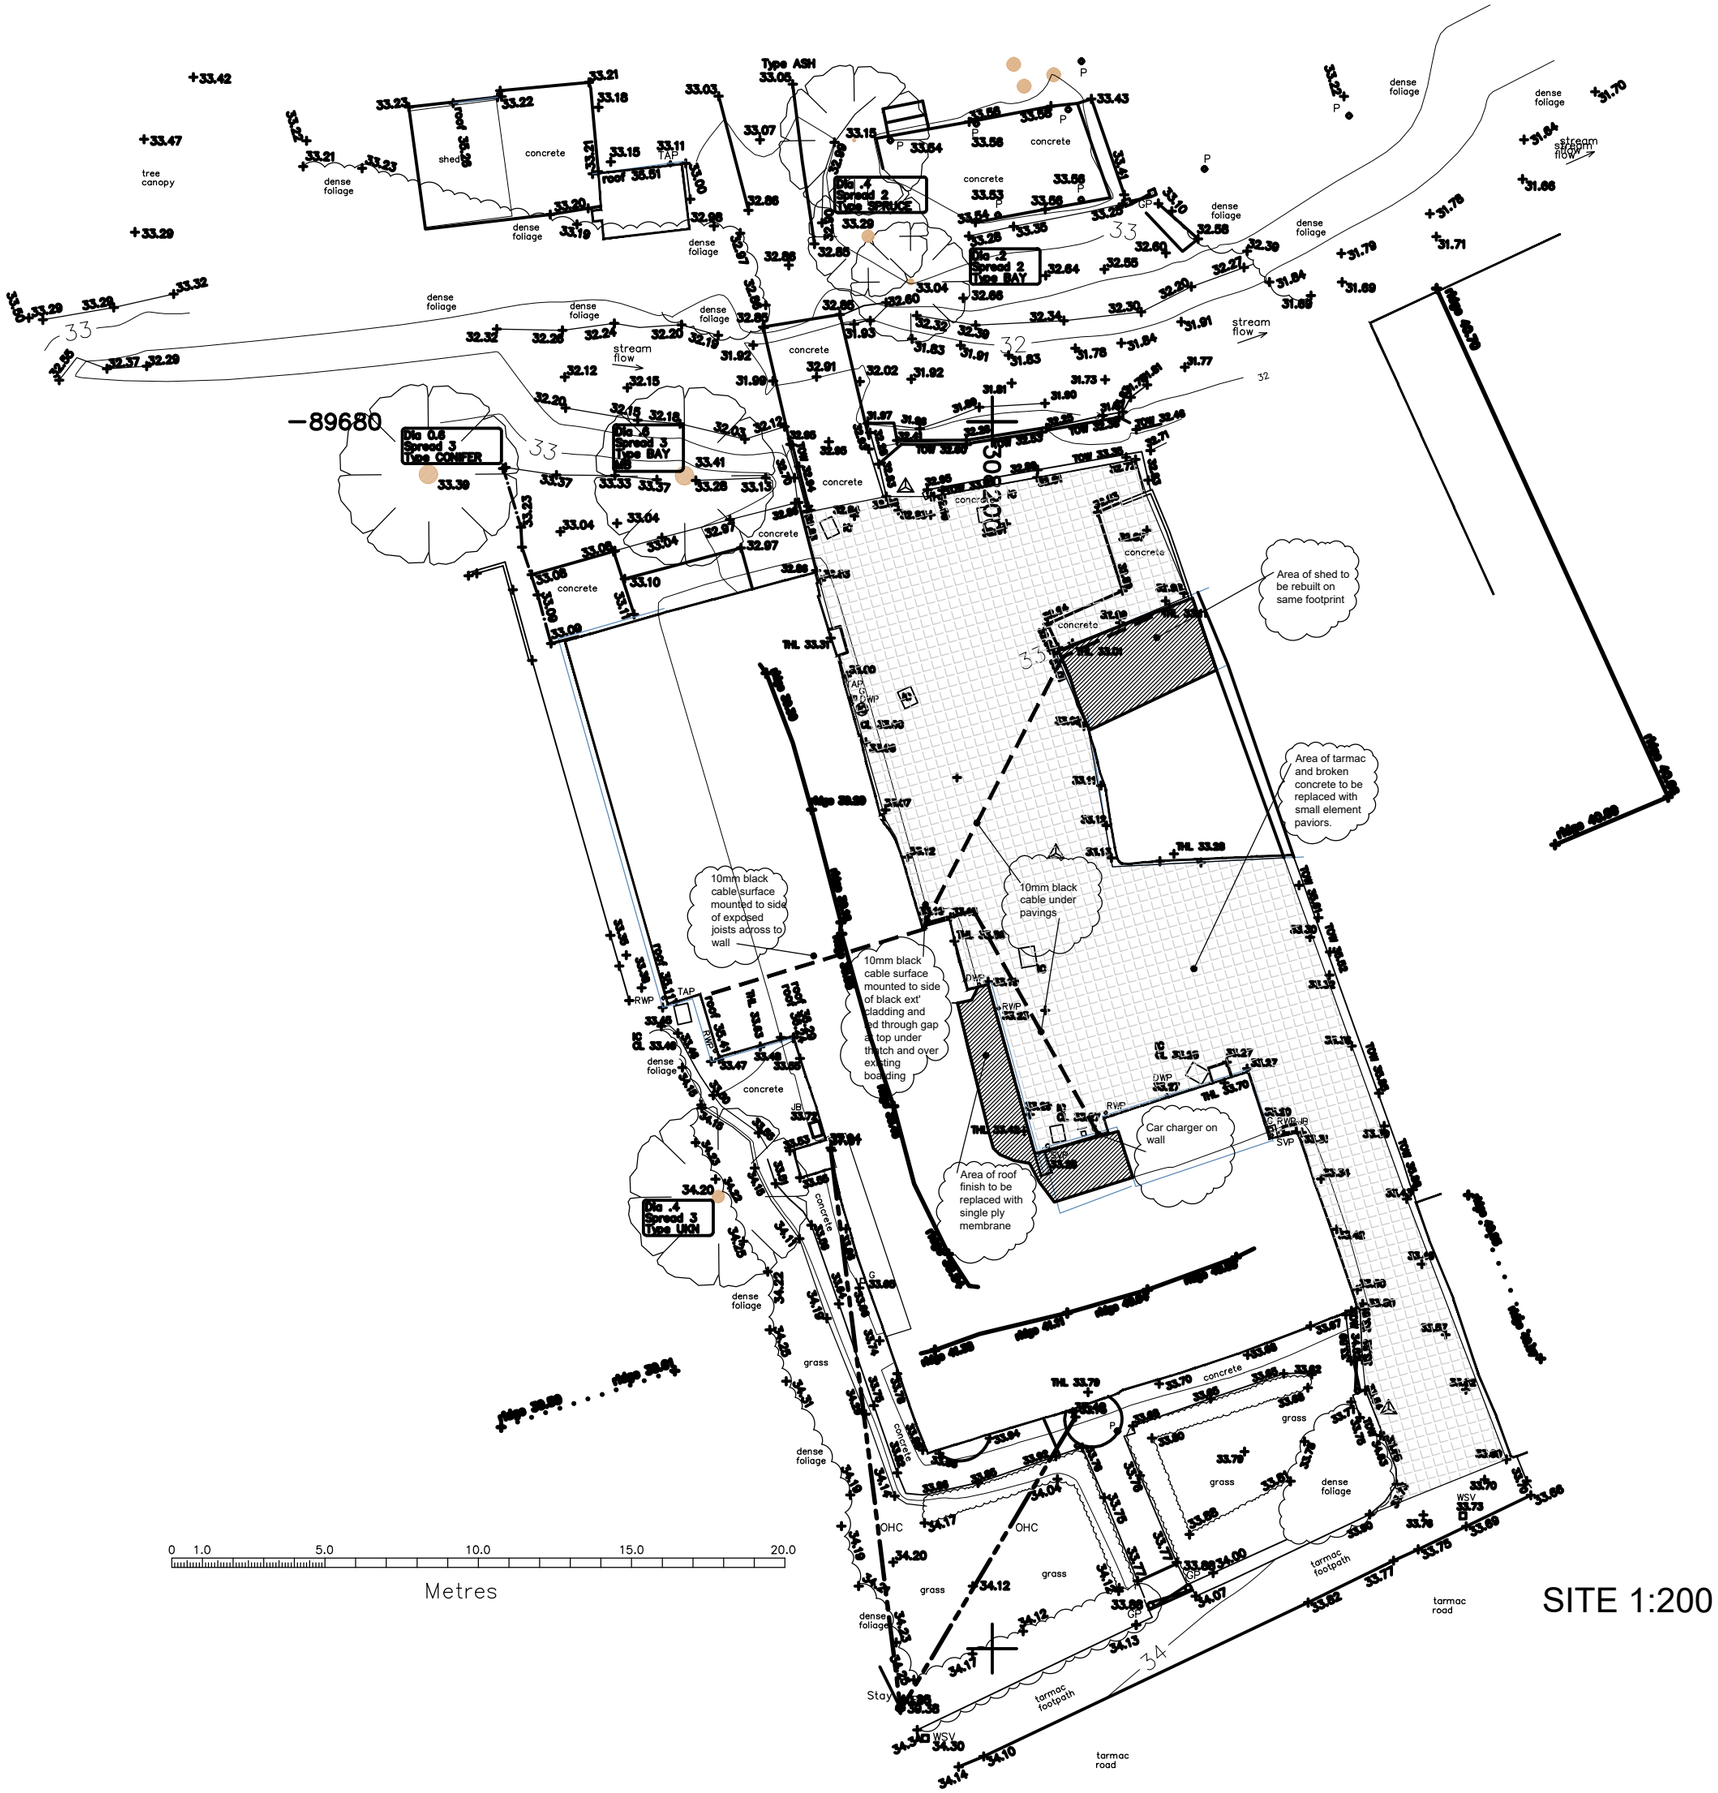

SITE 1:200

0 10 20 40 70

notes:

This document should not be relied on or used in circumstances other than those for which it was originally prepared and for which GJR Conservation Ltd was commissioned. GJR Conservation Ltd accepts no responsibility for this document to any party other than the person by whom it was commissioned. do not scale the drawing, use dimensions only. if in doubt ask for further information prior to incurring any time or cost penalties. all components to be site measured unless otherwise agreed in writing. the contractor is to cross check the architects drawings with those of other consultants and sub-contractors and to report any discrepancies prior to proceeding. for the purposes of planning drawings only all floor levels are ±300mm.

© copyright GJR Conservation Ltd

Please note printed documents stretch. Check the paper /pdf size using the rule top and right of this note:

30

10

0

NORTH

Rev Detail:

REVISION INFO

Issued for: COMMENT

Client:	MR AND MRS SMITH		
Project:	THE GARDENS		
Title:	COURTYARD		
Dwg:	171C-02	Rev:	B
Scale:	1:200	Dwn:	ADR
Date:	NOV 2023	Ckd:	xx

gjr conservation architects ltd
THE ANNEXE, WEST RILL,
MARWOOD ROAD
AYLESBEARE, EXETER EX5 2BW
07813113075 a.ringe@gjrconservation.co.uk
07813113076 s.john@gjrconservation.co.uk

gjr conservation.