The Harris Group Ltd does not accept liability for any deviation to our drawings or specification. This Drawing is copyright and may not be reproduced in whole or part without written authority. Do not scale off this drawing.

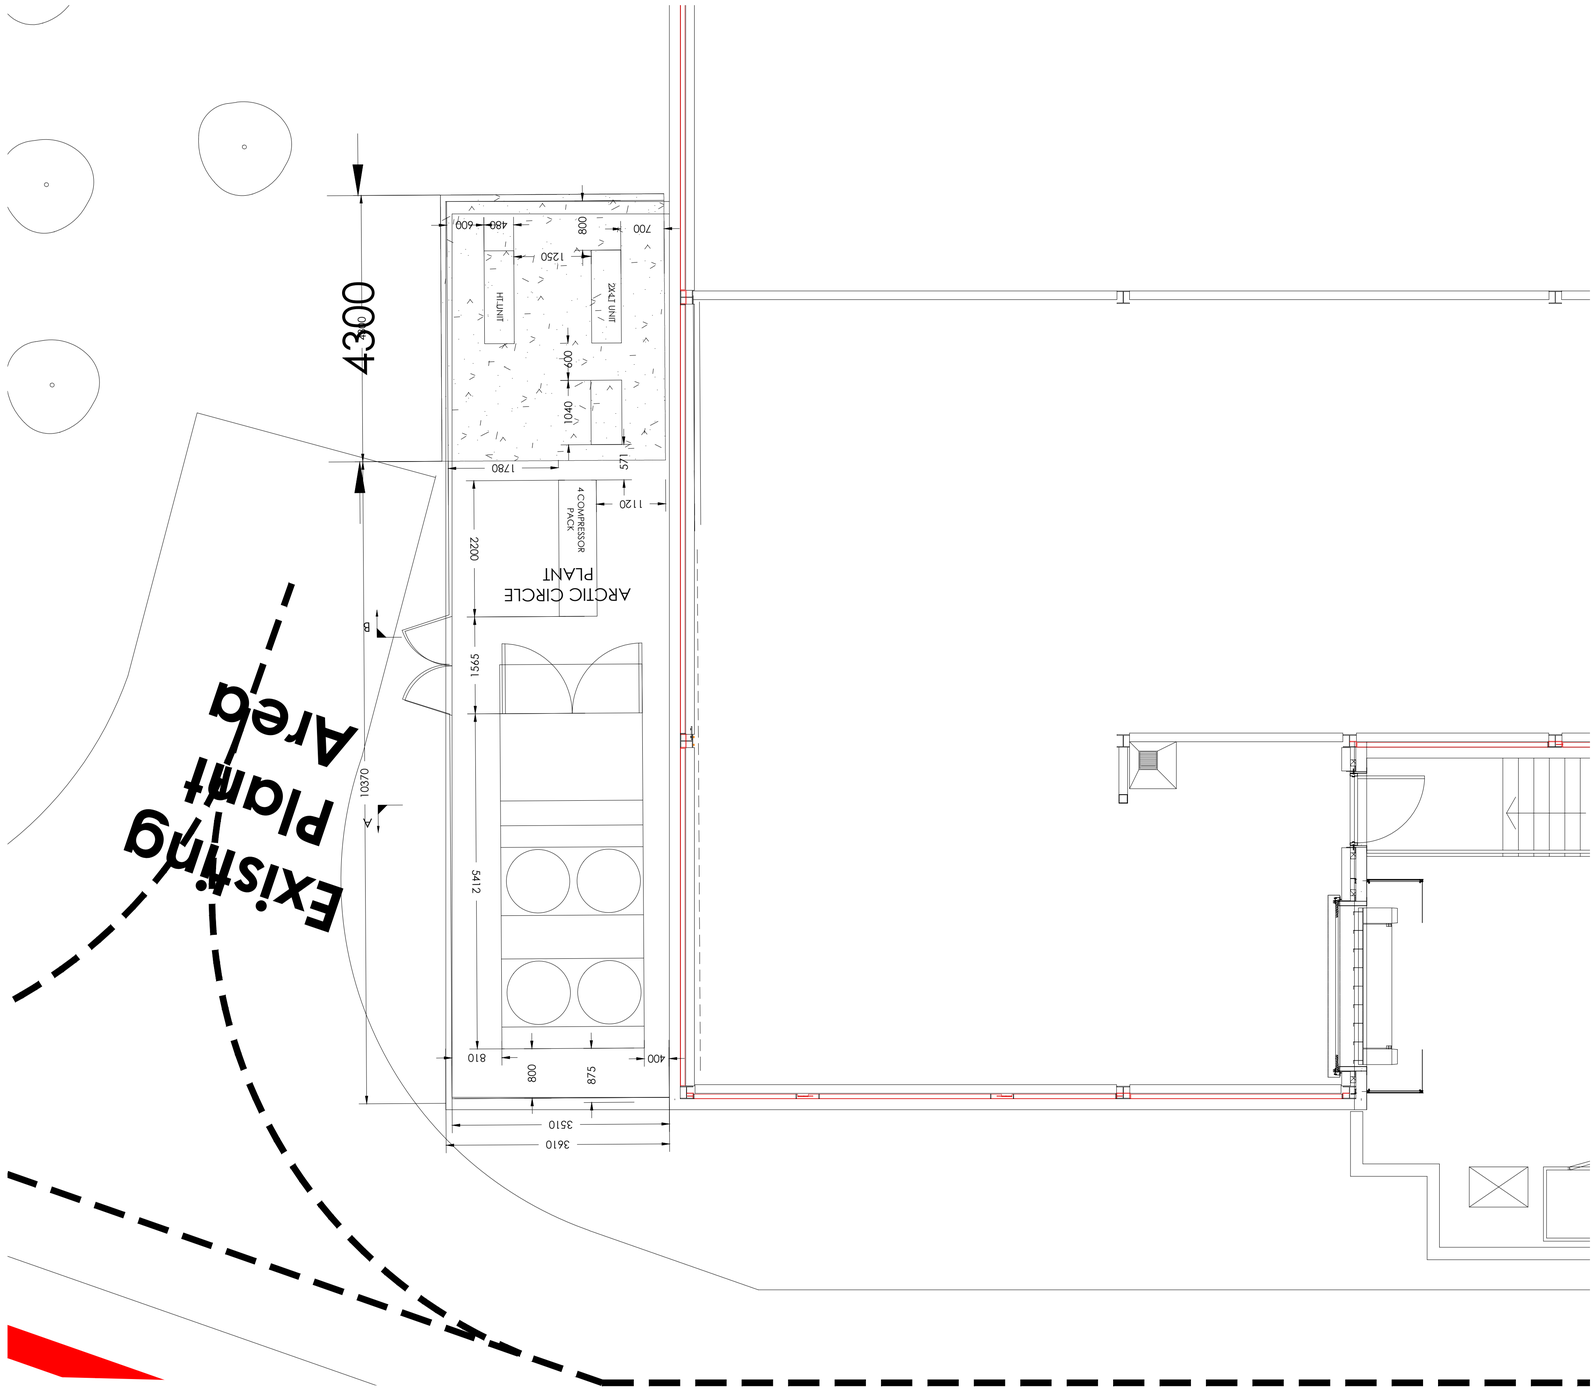

Rev	Date	Description	Rev By	Chk'd By
B	20.03.2024	Updated to Planning Consultants request	KM	RO
A	14.03.2024	Updated with Plant cage elevations	KM	RO

THE HARRIS PARTNERSHIP
ARCHITECTS
www.harrispartnership.com

WAKEFIELD - T. 01924 291800
2 St John's Heath, Wakefield, WF1 3QA

MANCHESTER - T. 0161 2388555
Canvas Warehouse, 77 Dale Street, Manchester, M1 3HG

MILTON KEYNES - T. 01908 211 577
The Old Rectory, 79 High Street Newport Pagnell,MK16 8AB

READING - T. 0118 950 7700
101 London Road, Reading, RG1 5BY

LONDON - T. 020 7409 1215
10 Gees Court, St Christopher's Place, London, W1U 1JJ

Client
Aldi Stores Limited

Project Title
Unit B
Barnfield Dr,
Chichester
PO19 7AG

Drawing Title
Existing External Plant Area

Drawn	Checked	Scale @A1	Status	Date
KM	RO	1:50	NA	01/24

Drawing Status	Rev.	THP Project No
Preliminary	B	20027

Project No.	Originator	Volume	Level	Type	Role	Number
20027	THP	XX	00	DR	A	007

Scale Bar 1:50 — 1m 2m 3m 4m

This drawing is copyright and may not be reproduced in whole or part without written authority. Do not scale off this drawing.